LA AVENIDA PHASE II POTENTIAL IMPROVEMENTS

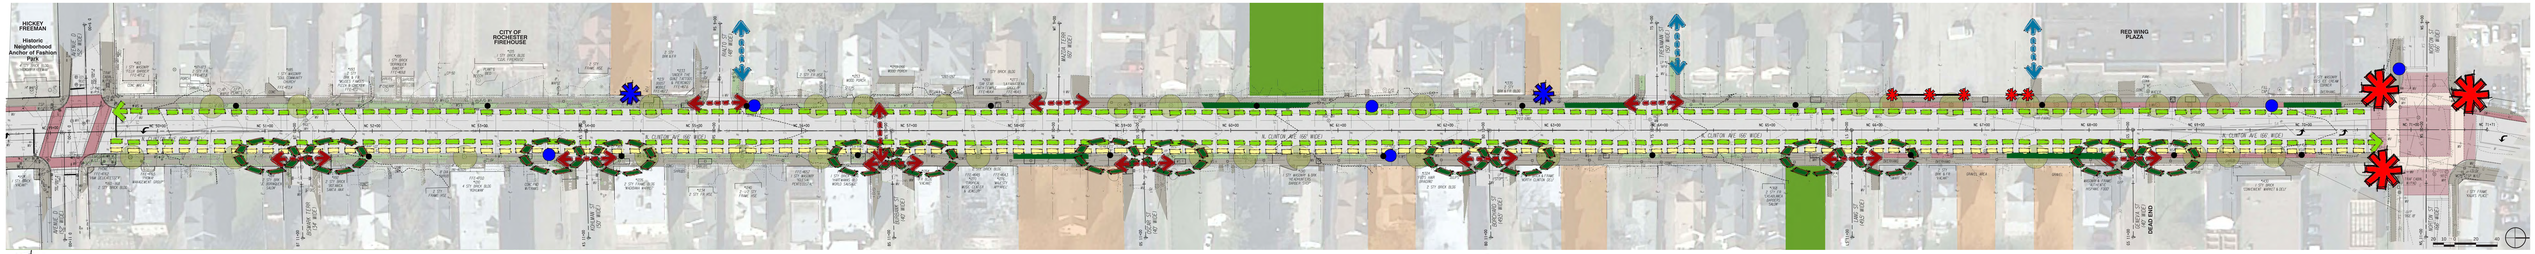

Proposed Gateway Feature | Enhanced Crosswalks | Proposed Bike Lanes | On-Street Parking | Potential Connection to El Camino Trail | Existing Bus Stop | Relocated Bus Stop / New Bus Shelter | Existing Light Pole to be Replaced | Potential Location for Green Infrastructure | Potential Bump Out Curb Extension with Green Infrastructure | Potential Buffer Treatment at Red Wing Plaza | Potential Community Garden on Vacant Lot | Vacant Lot | Existing Brick Pavement

LA AVENIDA PHASE I PROJECT ELEMENTS

GATEWAY PIER

ORNAMENTAL STREET LIGHTS

ORNAMENTAL PIER

ORNAMENTAL PLANTERS

BIKE RACK

DECORATIVE CROSSWALK

EXPOSED AGGREGATE CONCRETE

FENCE AND PIER TREATMENT

LA AVENIDA PHASE II DESIGN IDEAS

RED WING PLAZA BUFFER TREATMENT

SOUTHEAST CORNER OF NORTH CLINTON AVE AND NORTON ST

INTERSECTION OF NORTH CLINTON AVE AND NORTON ST LOOKING SOUTH

SOUTHWEST CORNER OF NORTH CLINTON AVE AND NORTON ST

GATEWAY ELEMENTS

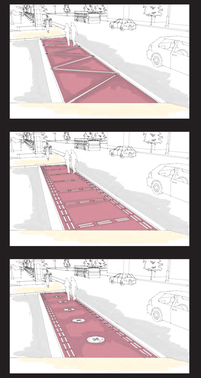
CROSSWALK TREATMENTS

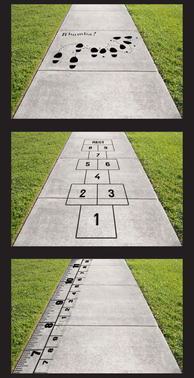
PAVEMENT TREATMENTS

COMMUNITY GARDENS

EL CAMINO TRAIL CONNECTIONS

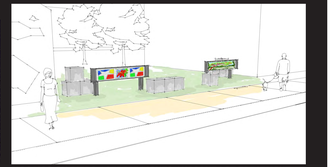
MOSAICS ON PIERS / STREET LIGHTS / VACANT LOT TREATMENT