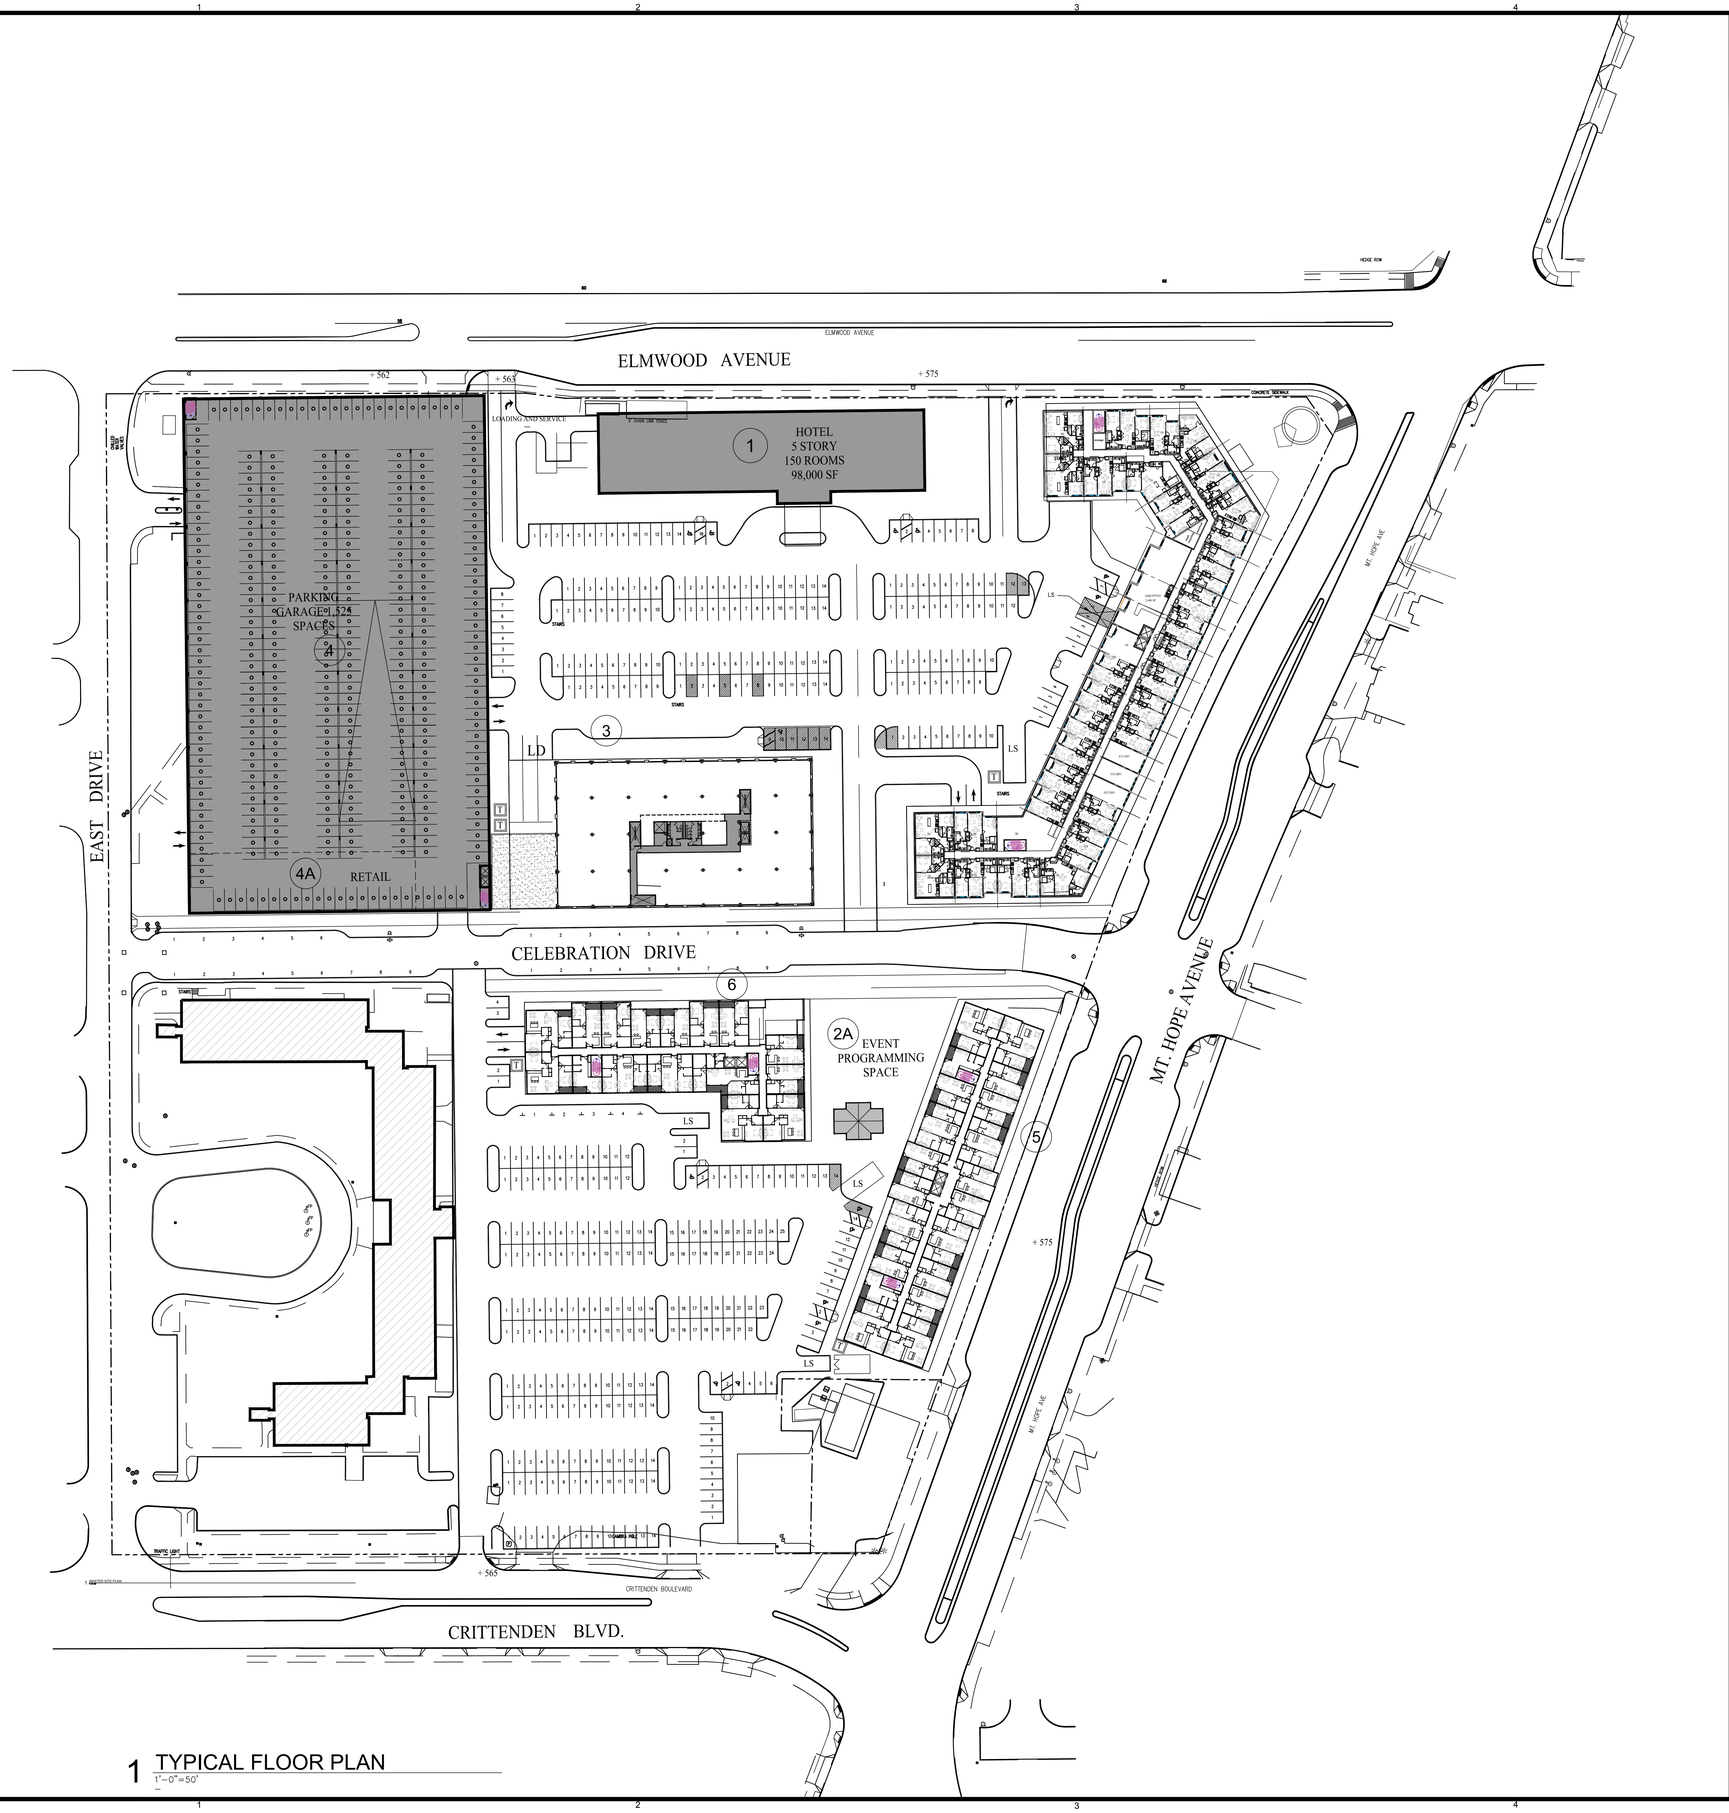

1 TYPICAL FLOOR PLAN
1" – 0" = 50'

GENERAL SHEET NOTES

KEY PLAN

dcs DESIGN
DAVIS CARTER SCOTT ltd
Architecture
Interior Architecture
Land Planning
1676 International Drive
Suite 500
McLean, Virginia 22102
P 703.556.9275
F 703.821.6976
www.dcsdesign.com

Select State
As required

PRINT DATE 8/02/12, 2:15 pm

ISSUE DATE

07–25–12
07–10–12
REVISION DATE

PROJECT TITLE
COLLEGE TOWN ROCHESTER
-
ROCHESTER NEW YORK
PROJECT NO. 312150.01

DRAWING TITLE
TYPICAL FLOOR PLAN

DRAWN BY
CHECKED BY
QA REVIEWED BY

DRAWING NUMBER
A-103
SHEET OF
12150-A103.dwg

THIS DOCUMENT IS THE PROPERTY OF DAVIS, CARTER, SCOTT™. IT IS TO BE USED FOR THE SPECIFIC PROJECT IDENTIFIED OR REFERRED TO HEREIN OR EXTENSIONS TO THIS PROJECT, IN WHOLE OR PART. DAVIS, CARTER, SCOTT™ ALL RIGHTS RESERVED.