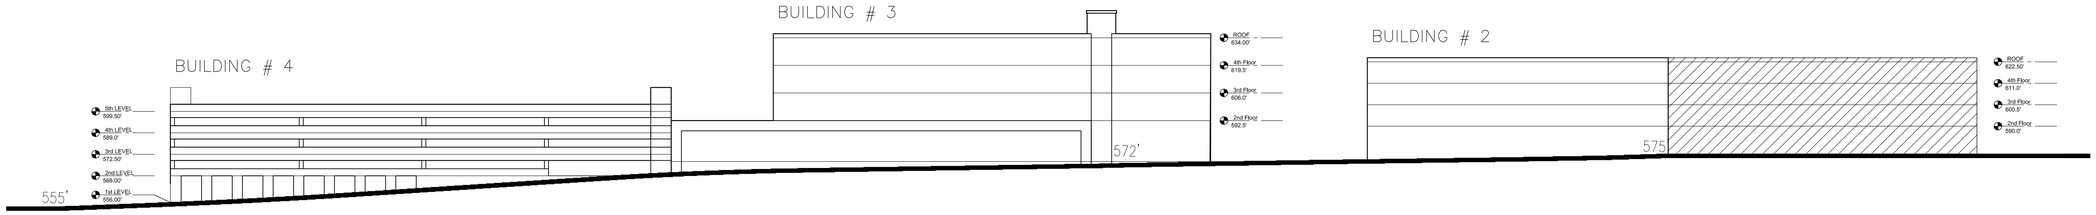

5 SOUTH CELEBRATION DR. ELEVATION
1"=30'

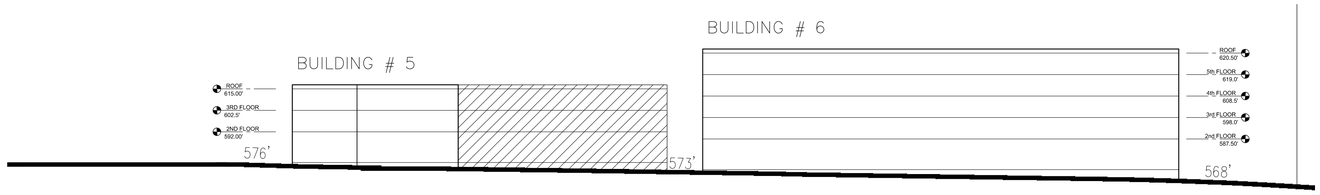

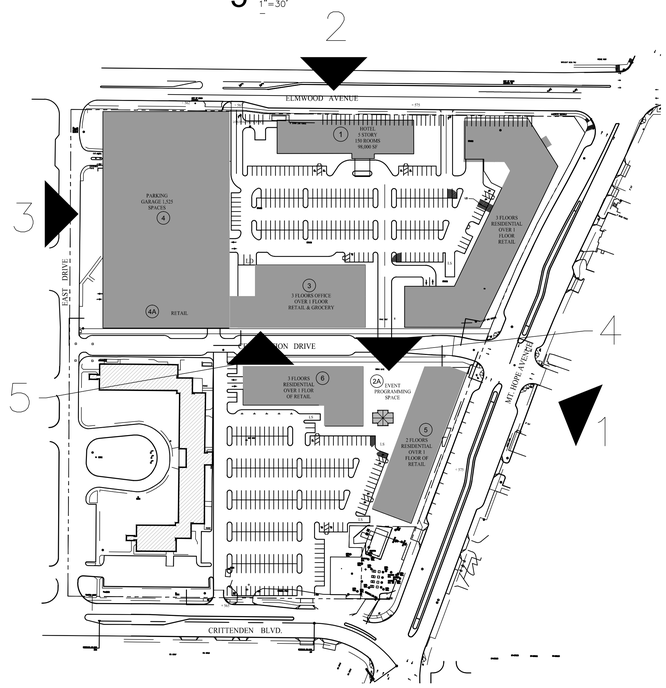

4 NORTH CELEBRATION DR. ELEVATION
1"=30'

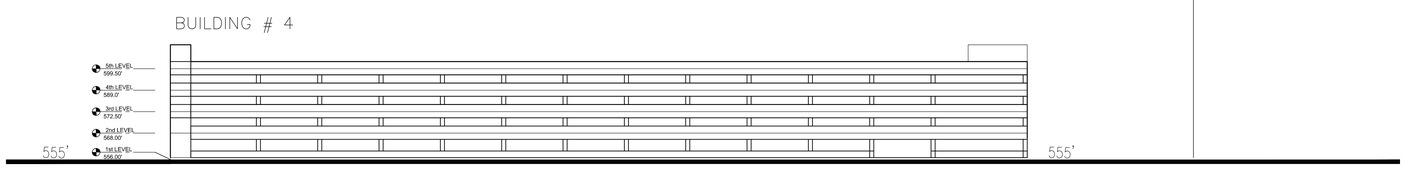

3 EAST DRIVE ELEVATION
1"=30'

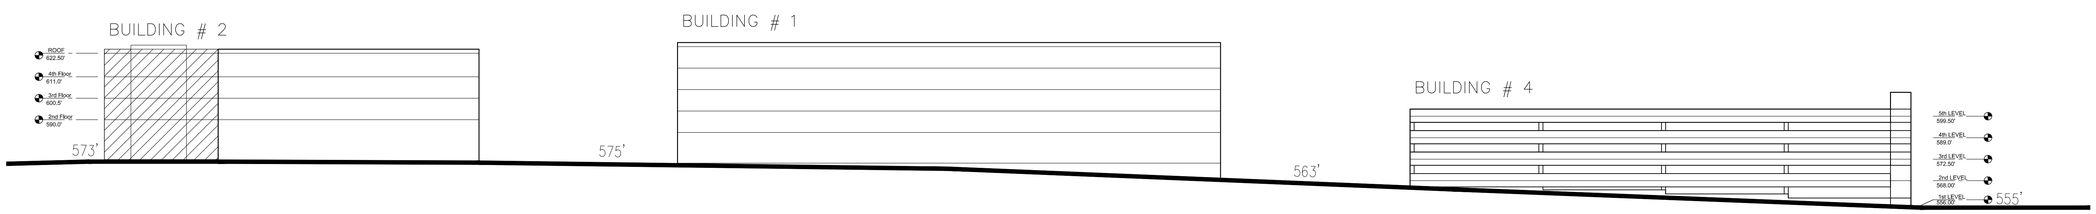

2 ELMWOOD AVE ELEVATION
1"=30'

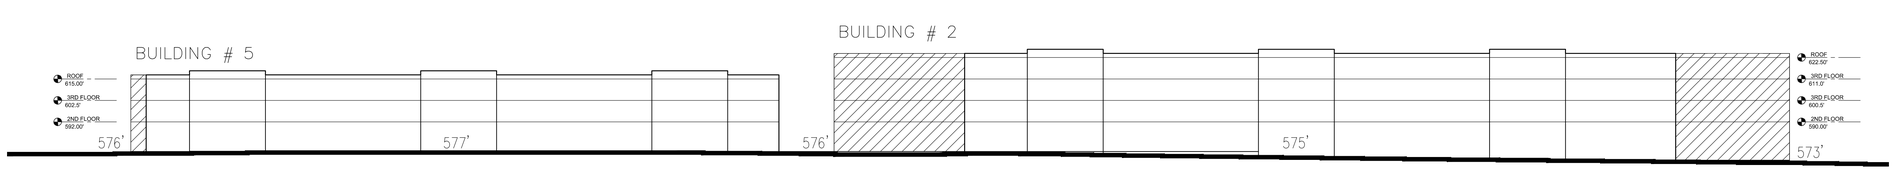

1 MOUNT HOPE AVENUE ELEVATION
1"=30'

dcs DESIGN
DAVIS CARTER SCOTT Ltd
Architecture
Interior Architecture
Land Planning
1676 International Drive
Suite 500
McLean, Virginia 22102
P 703.556.9275
F 703.821.6876
www.dcsdesign.com

Select State
As required

PRINT DATE 8/02/12, 2:10 pm

ISSUE DATE

08-01-12
07-10-12
REVISION DATE

PROJECT TITLE
COLLEGE TOWN ROCHESTER
-
ROCHESTER NEW YORK
PROJECT NO. 312150.01

DRAWING TITLE
ELEVATIONS
-

DRAWN BY
CHECKED BY
QA REVIEWED BY

DRAWING NUMBER
A-301
SHEET OF
12150-A301.dwg

THIS DOCUMENT IS THE PROPERTY OF DAVIS, CARTER, SCOTT™ IT IS TO BE USED FOR THE SPECIFIC PROJECT IDENTIFIED OR REFERRED TO HEREIN OR EXTENSIONS TO THIS PROJECT, IN WHOLE OR PART. DAVIS, CARTER, SCOTT ™ - ALL RIGHTS RESERVED.