BUILDING # 4
SEE 2/A-304 FOR ENLARGED ELEVATION

BUILDING # 3
SEE 4/A-303 FOR ENLARGED ELEVATION

BUILDING # 2
SEE 4/A-302 FOR ENLARGED ELEVATION

5 SOUTH CELEBRATION DR. ELEVATION
1"=30'

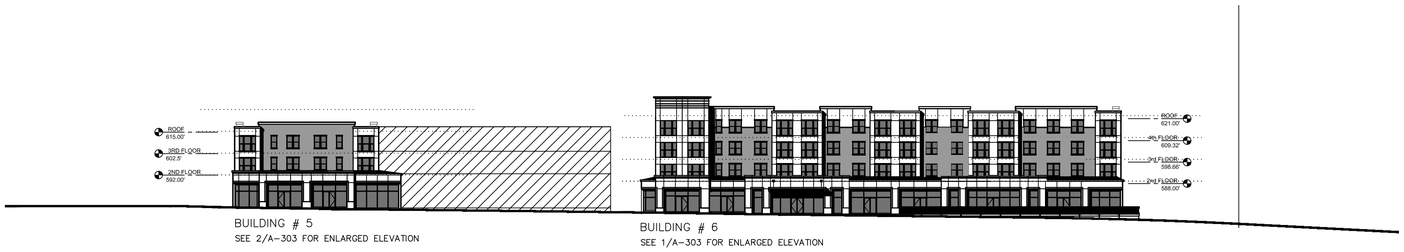

BUILDING # 5
SEE 2/A-303 FOR ENLARGED ELEVATION

BUILDING # 6
SEE 1/A-303 FOR ENLARGED ELEVATION

4 NORTH CELEBRATION DR. ELEVATION
1"=30'

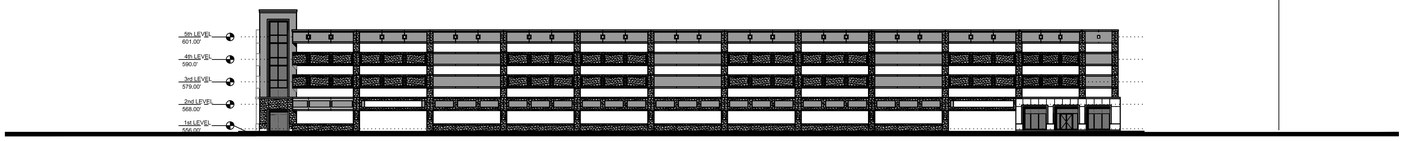

BUILDING # 4
SEE 3/A-304 FOR ENLARGED ELEVATION

3 EAST DRIVE ELEVATION
1"=30'

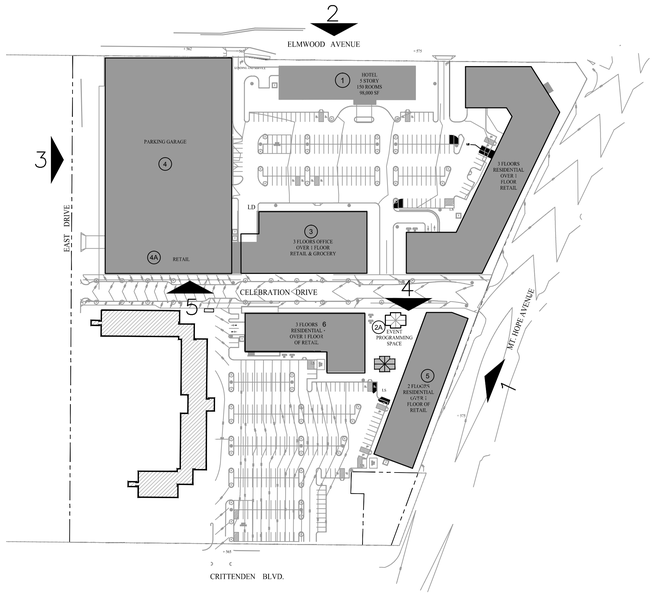

BUILDING # 2
SEE 1/A-302 FOR ENLARGED ELEVATION

BUILDING # 1 (HOTEL BY OTHERS)

BUILDING # 4

BUILDING # 4
SEE 2/A-304 FOR ENLARGED ELEVATION

2 ELMWOOD AVE ELEVATION
1"=30'

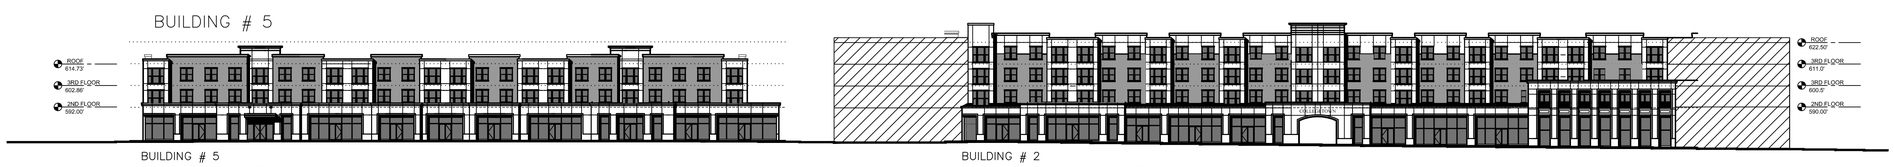

BUILDING # 5

BUILDING # 5
SEE 3/A-303 FOR ENLARGED ELEVATION

BUILDING # 2
SEE 3/A-302 FOR ENLARGED ELEVATION

1 MOUNT HOPE AVENUE ELEVATION
1"=30'

dcs DESIGN

DAVIS CARTER SCOTT Ltd
Architecture
Interior Architecture
Land Planning
1676 International Drive
Suite 500
McLean, Virginia 22102
P 703.556.9275
F 703.821.6976
www.dcsdesign.com

SWBR ARCHITECTS
PERFECT BALANCE

PRINT DATE 8/31/12, 4:48 pm

ISSUE DATE

08-31-12
REVISION DATE

PROJECT TITLE
COLLEGETOWN ROCHESTER
ROCHESTER, NY

PROJECT NO. 312150.01

DRAWING TITLE
EXTERIOR ELEVATIONS
-

DRAWN BY
CHECKED BY
QA REVIEWED BY

DRAWING NUMBER
A-301

SHEET OF
12150-A301.dwg

THIS DOCUMENT IS THE PROPERTY OF DAVIS, CARTER, SCOTT - IT IS TO BE USED FOR THE SPECIFIC PROJECT IDENTIFIED OR REFERRED TO HEREIN OR EXTENSIONS TO THIS PROJECT, IN WHOLE OR PART. DAVIS, CARTER, SCOTT - ALL RIGHTS RESERVED.