Department of Environmental Services
Bureau of Architecture and Engineering Services
City of Rochester, New York

ARLINGTON STREET

GRAPHIC SCALE
10 0 10 20 30
1 inch = 10 feet

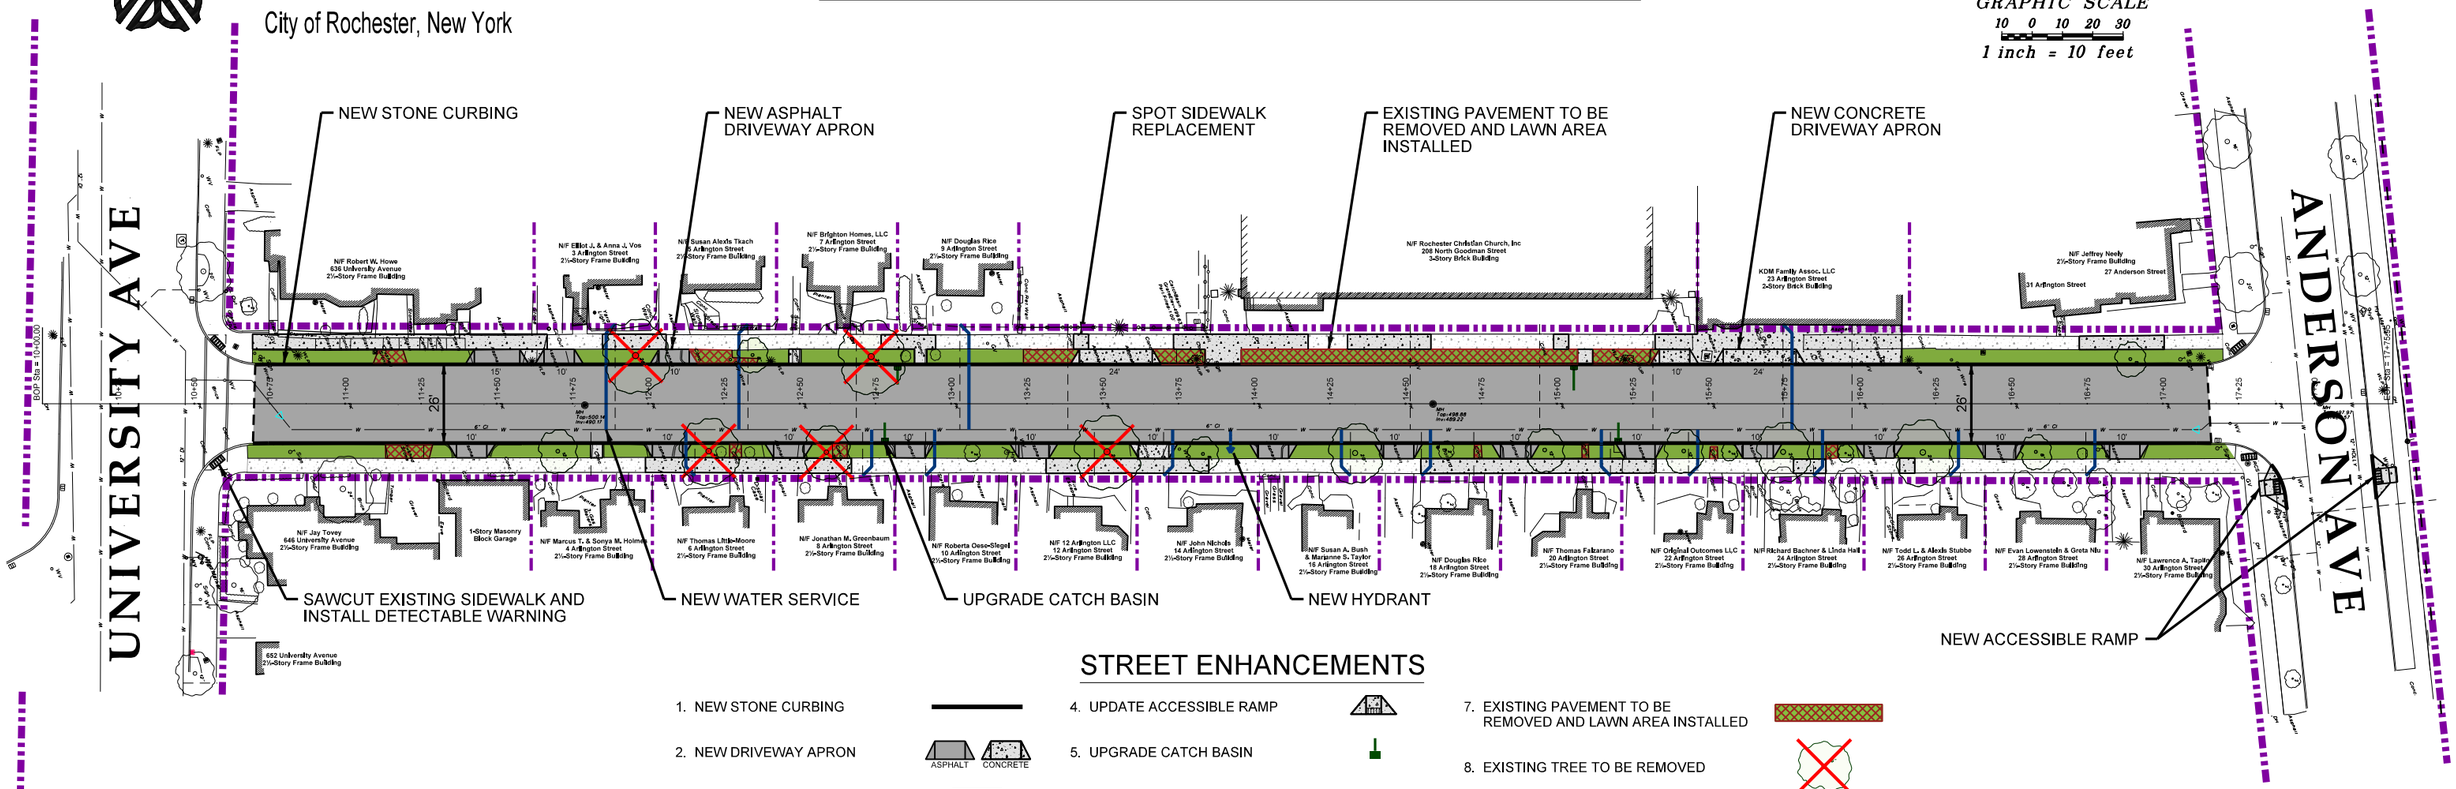

STREET ENHANCEMENTS

1. NEW STONE CURBING
2. NEW DRIVEWAY APRON — ASPHALT / CONCRETE
3. SPOT SIDEWALK REPLACEMENT
4. UPDATE ACCESSIBLE RAMP
5. UPGRADE CATCH BASIN
6. NEW WATER SERVICE
7. EXISTING PAVEMENT TO BE REMOVED AND LAWN AREA INSTALLED
8. EXISTING TREE TO BE REMOVED
9. EXISTING PUBLIC RIGHT-OF-WAY
10. EXISTING SIDEWALK TO REMAIN