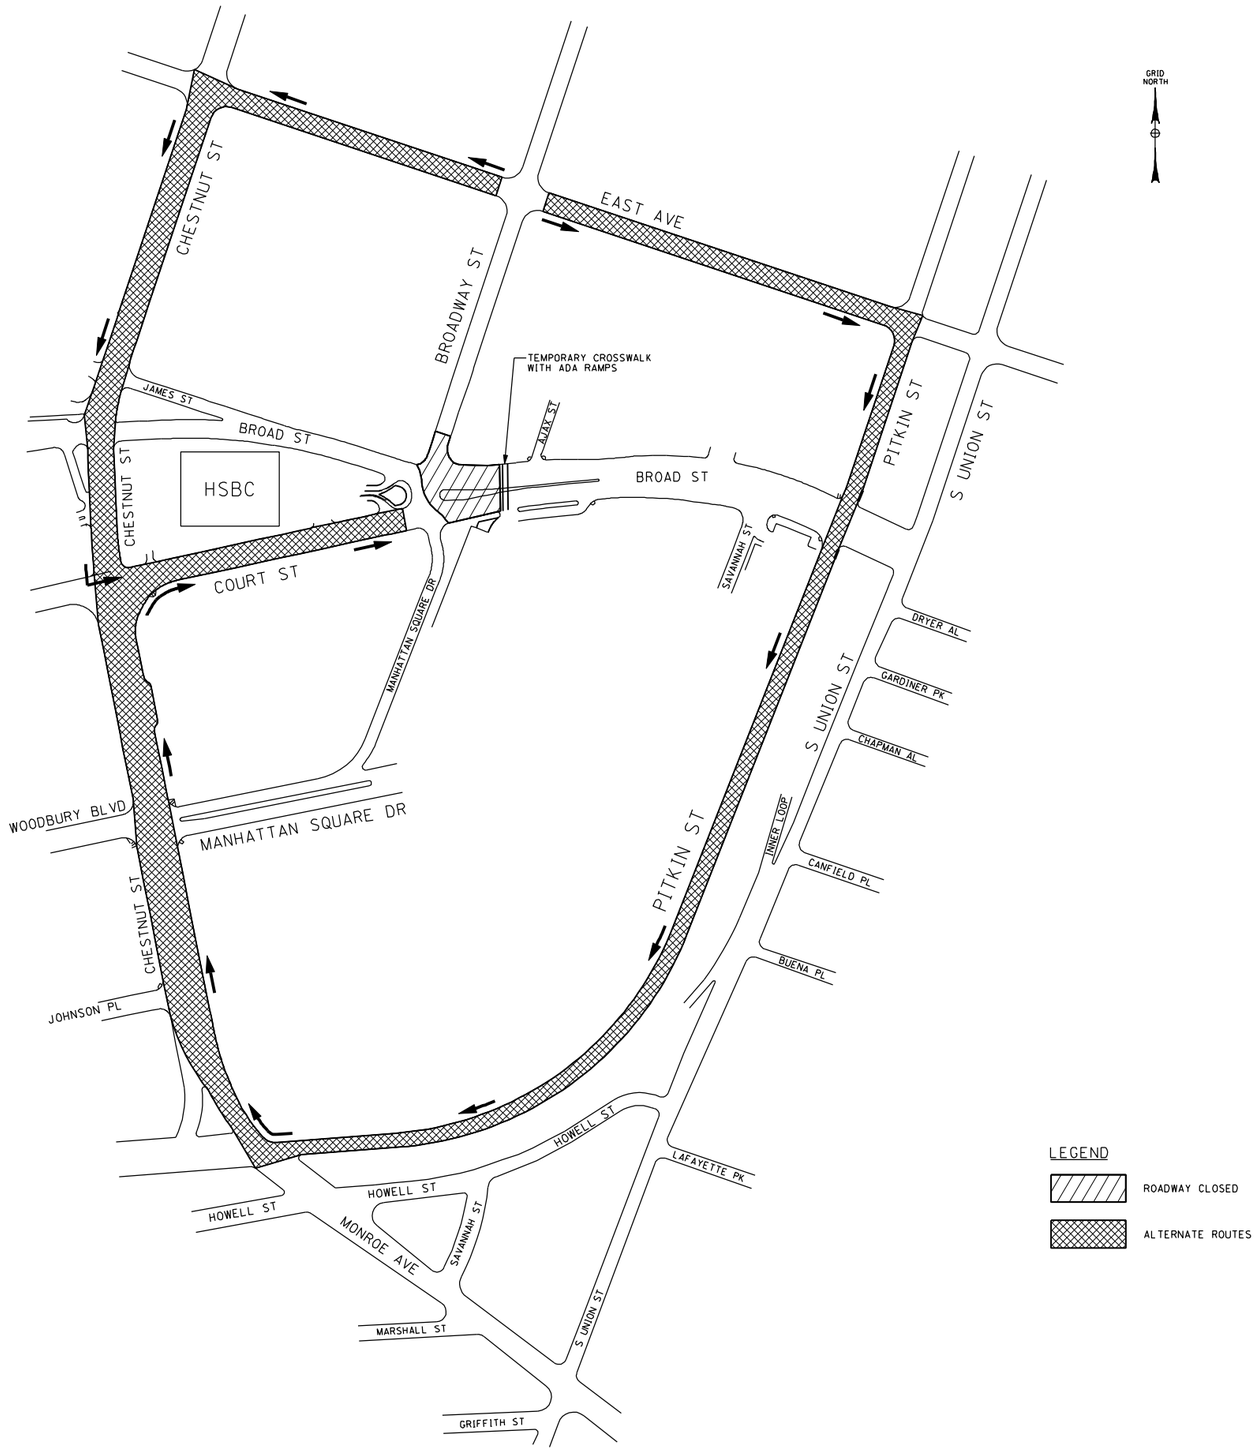

DETOURS DURING CONSTRUCTION OF ROUNDABOUT
NOT TO SCALE

CLARK PATTERSON LEE
DESIGN PROFESSIONALS
205 ST. PAUL STREET - SUITE 500
ROCHESTER, NEW YORK 14604
TEL (800) 274-9000
FAX (585) 232-5836
www.clarkpatterson.com

REVISIONS

NO.	DATE	DESCRIPTION	REV.	CH'D.

Project Name:

BROAD ST., COURT ST., CHESTNUT ST. IMPROVEMENT PROJECT

Client:

CITY OF ROCHESTER
DEPARTMENT OF ENVIRONMENTAL SERVICES

Drawing Title:

MAINTENANCE AND PROTECTION OF TRAFFIC CONSTRUCTION PLAN

STATE OF NEW YORK · DAVID B. ASKINAZI · LICENSED PROFESSIONAL ENGINEER · 078264

03/02/12
Date

Project Engineer:	DBA
Designed by:	TJG
Drawn by:	TJG
Checked by:	RWC
Date Issued:	3-2-12
Scale:	AS SHOWN
Drawing No.: MPT-08	Sheet No: X

$TIME$
$DATE$
$FILE$