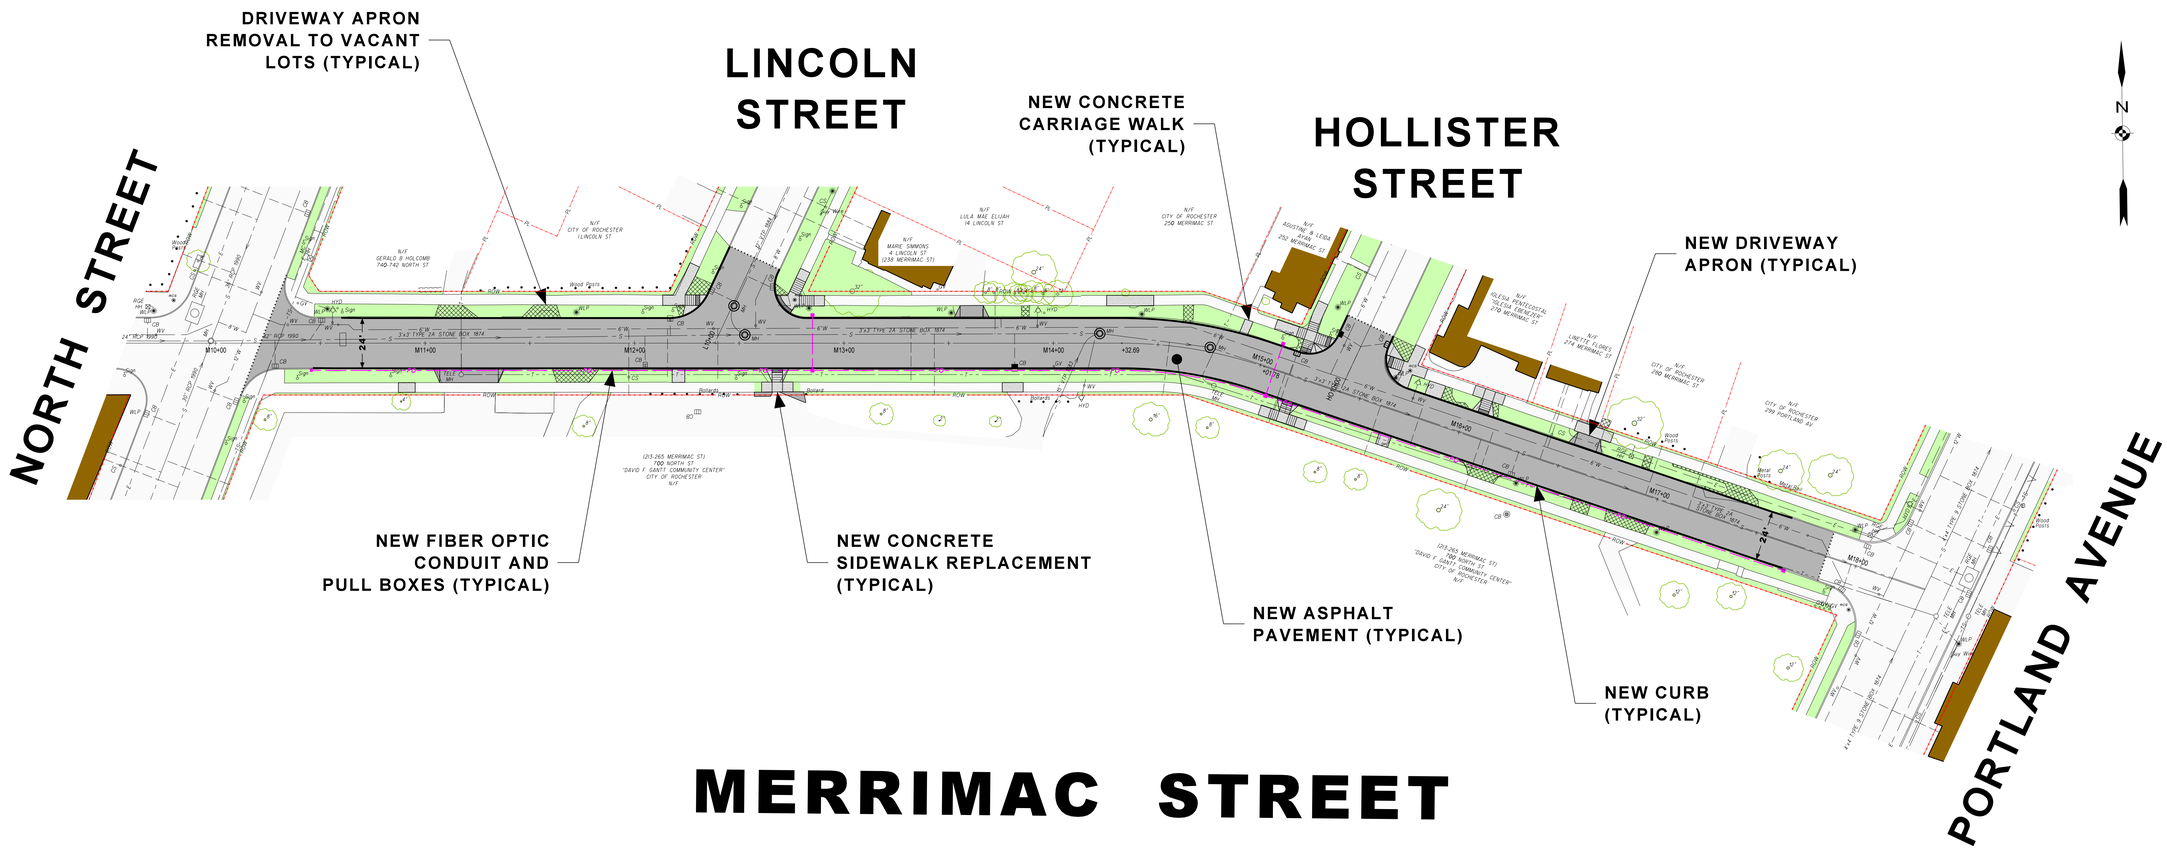

20 0 20 40 60 80 100

SCALE IN FEET

DRAFT

PRELIMINARY DESIGN (50%)

OCTOBER 6, 2020
PUBLIC ZOOM MEETING

LEGEND

- NEW CURB LINE
- NEW CONCRETE SIDEWALK
- NEW ASPHALT PAVEMENT
- NEW DRIVEWAY APRON
- LAWN AREA
- EXISTING RIGHT-OF-WAY
- EXISTING PROPERTY LINE
- EXISTING BUILDING