LA AVENIDA PHASE II IMPROVEMENTS

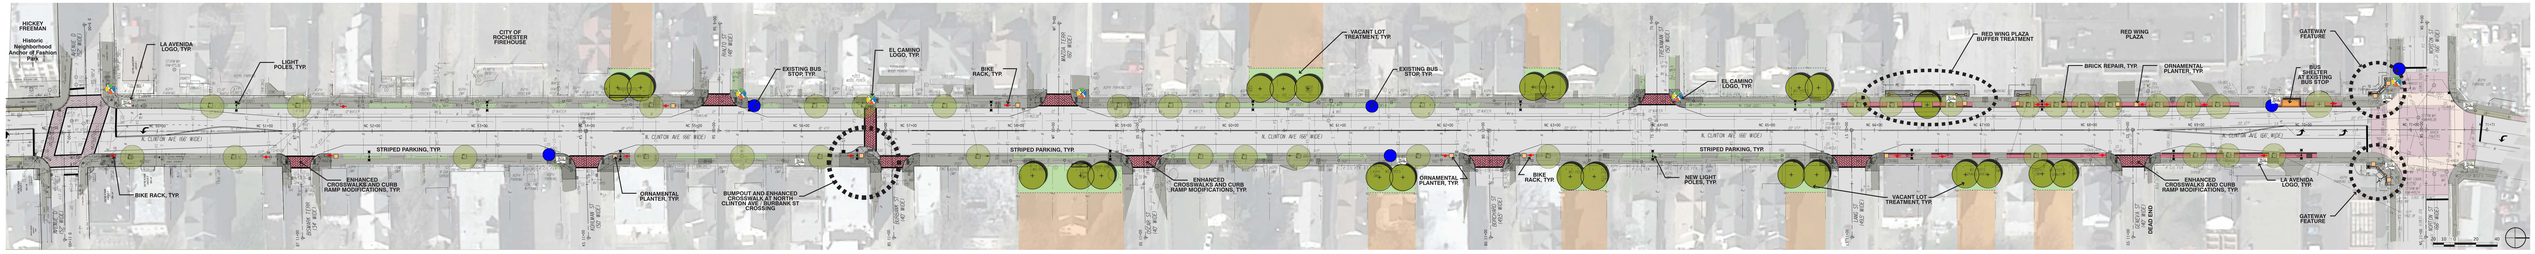

LA AVENIDA PHASE I PROJECT ELEMENTS

GATEWAY PIER

ORNAMENTAL STREET LIGHTS

ORNAMENTAL PIER

ORNAMENTAL PLANTERS

BIKE RACK

DECORATIVE CROSSWALK

EXPOSED AGGREGATE CONCRETE

FENCE AND PIER TREATMENT

LA AVENIDA PHASE I & II PROJECT ELEMENTS

RED WING PLAZA BUFFER TREATMENT

SOUTHWEST CORNER OF NORTH CLINTON AVE AND NORTON ST

NORTHEAST CORNER OF NORTH CLINTON AVE AND UPPER FALLS BLVD GATEWAY MODIFICATIONS

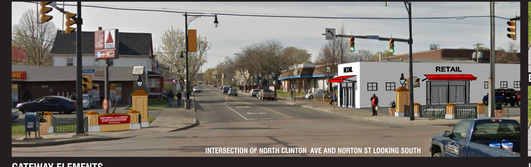

INTERSECTION OF NORTH CLINTON AVE AND NORTON ST LOOKING SOUTH

GATEWAY ELEMENTS

LA AVENIDA BRANDING

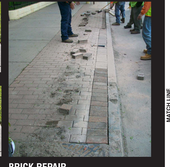
BRICK REPAIR
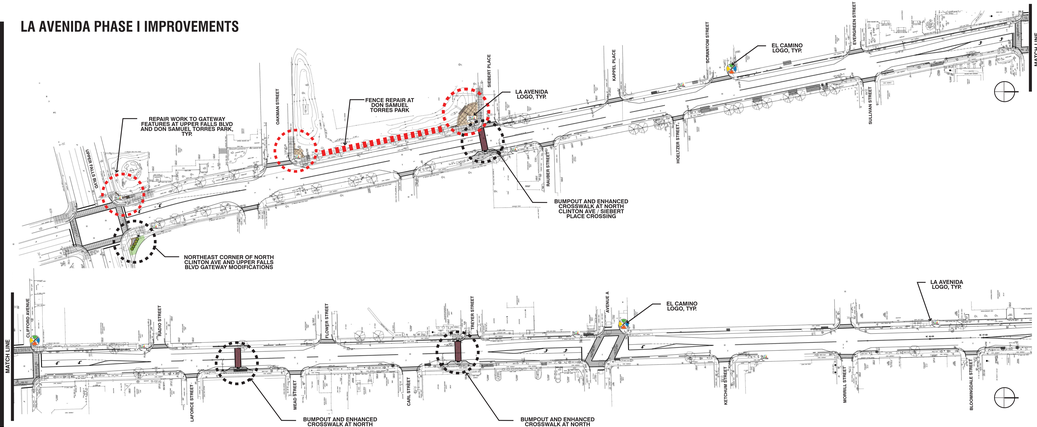
LA AVENIDA PHASE I IMPROVEMENTS