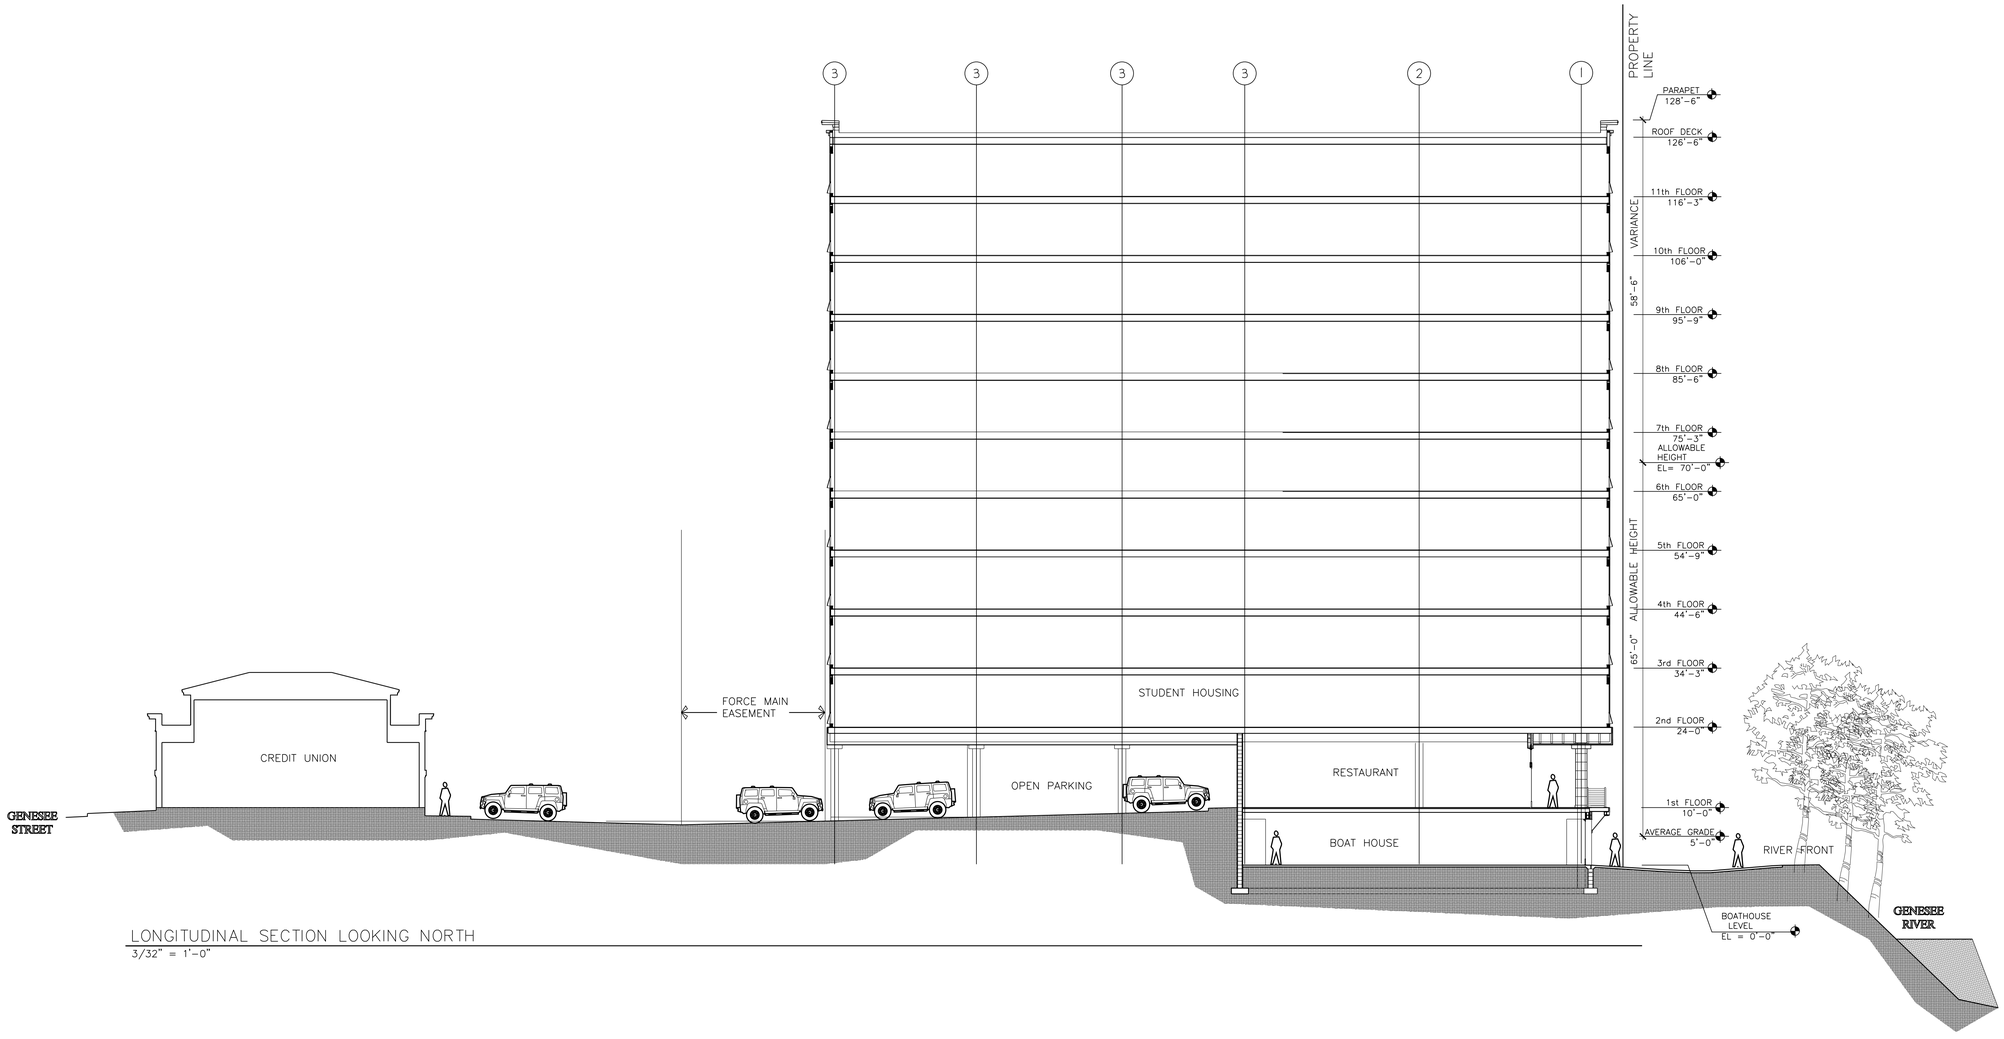

LONGITUDINAL SECTION LOOKING NORTH
3/32" = 1'-0"

BROOKS LANDING DEVELOPMENT

Christenson Corporation

THE FLATS OF BROOKS LANDING

THE FLATS LOGITUDINAL SECTION LOOKING NORTH

EAF SUBMITTAL
September 28st
2011

A300

BKV GROUP