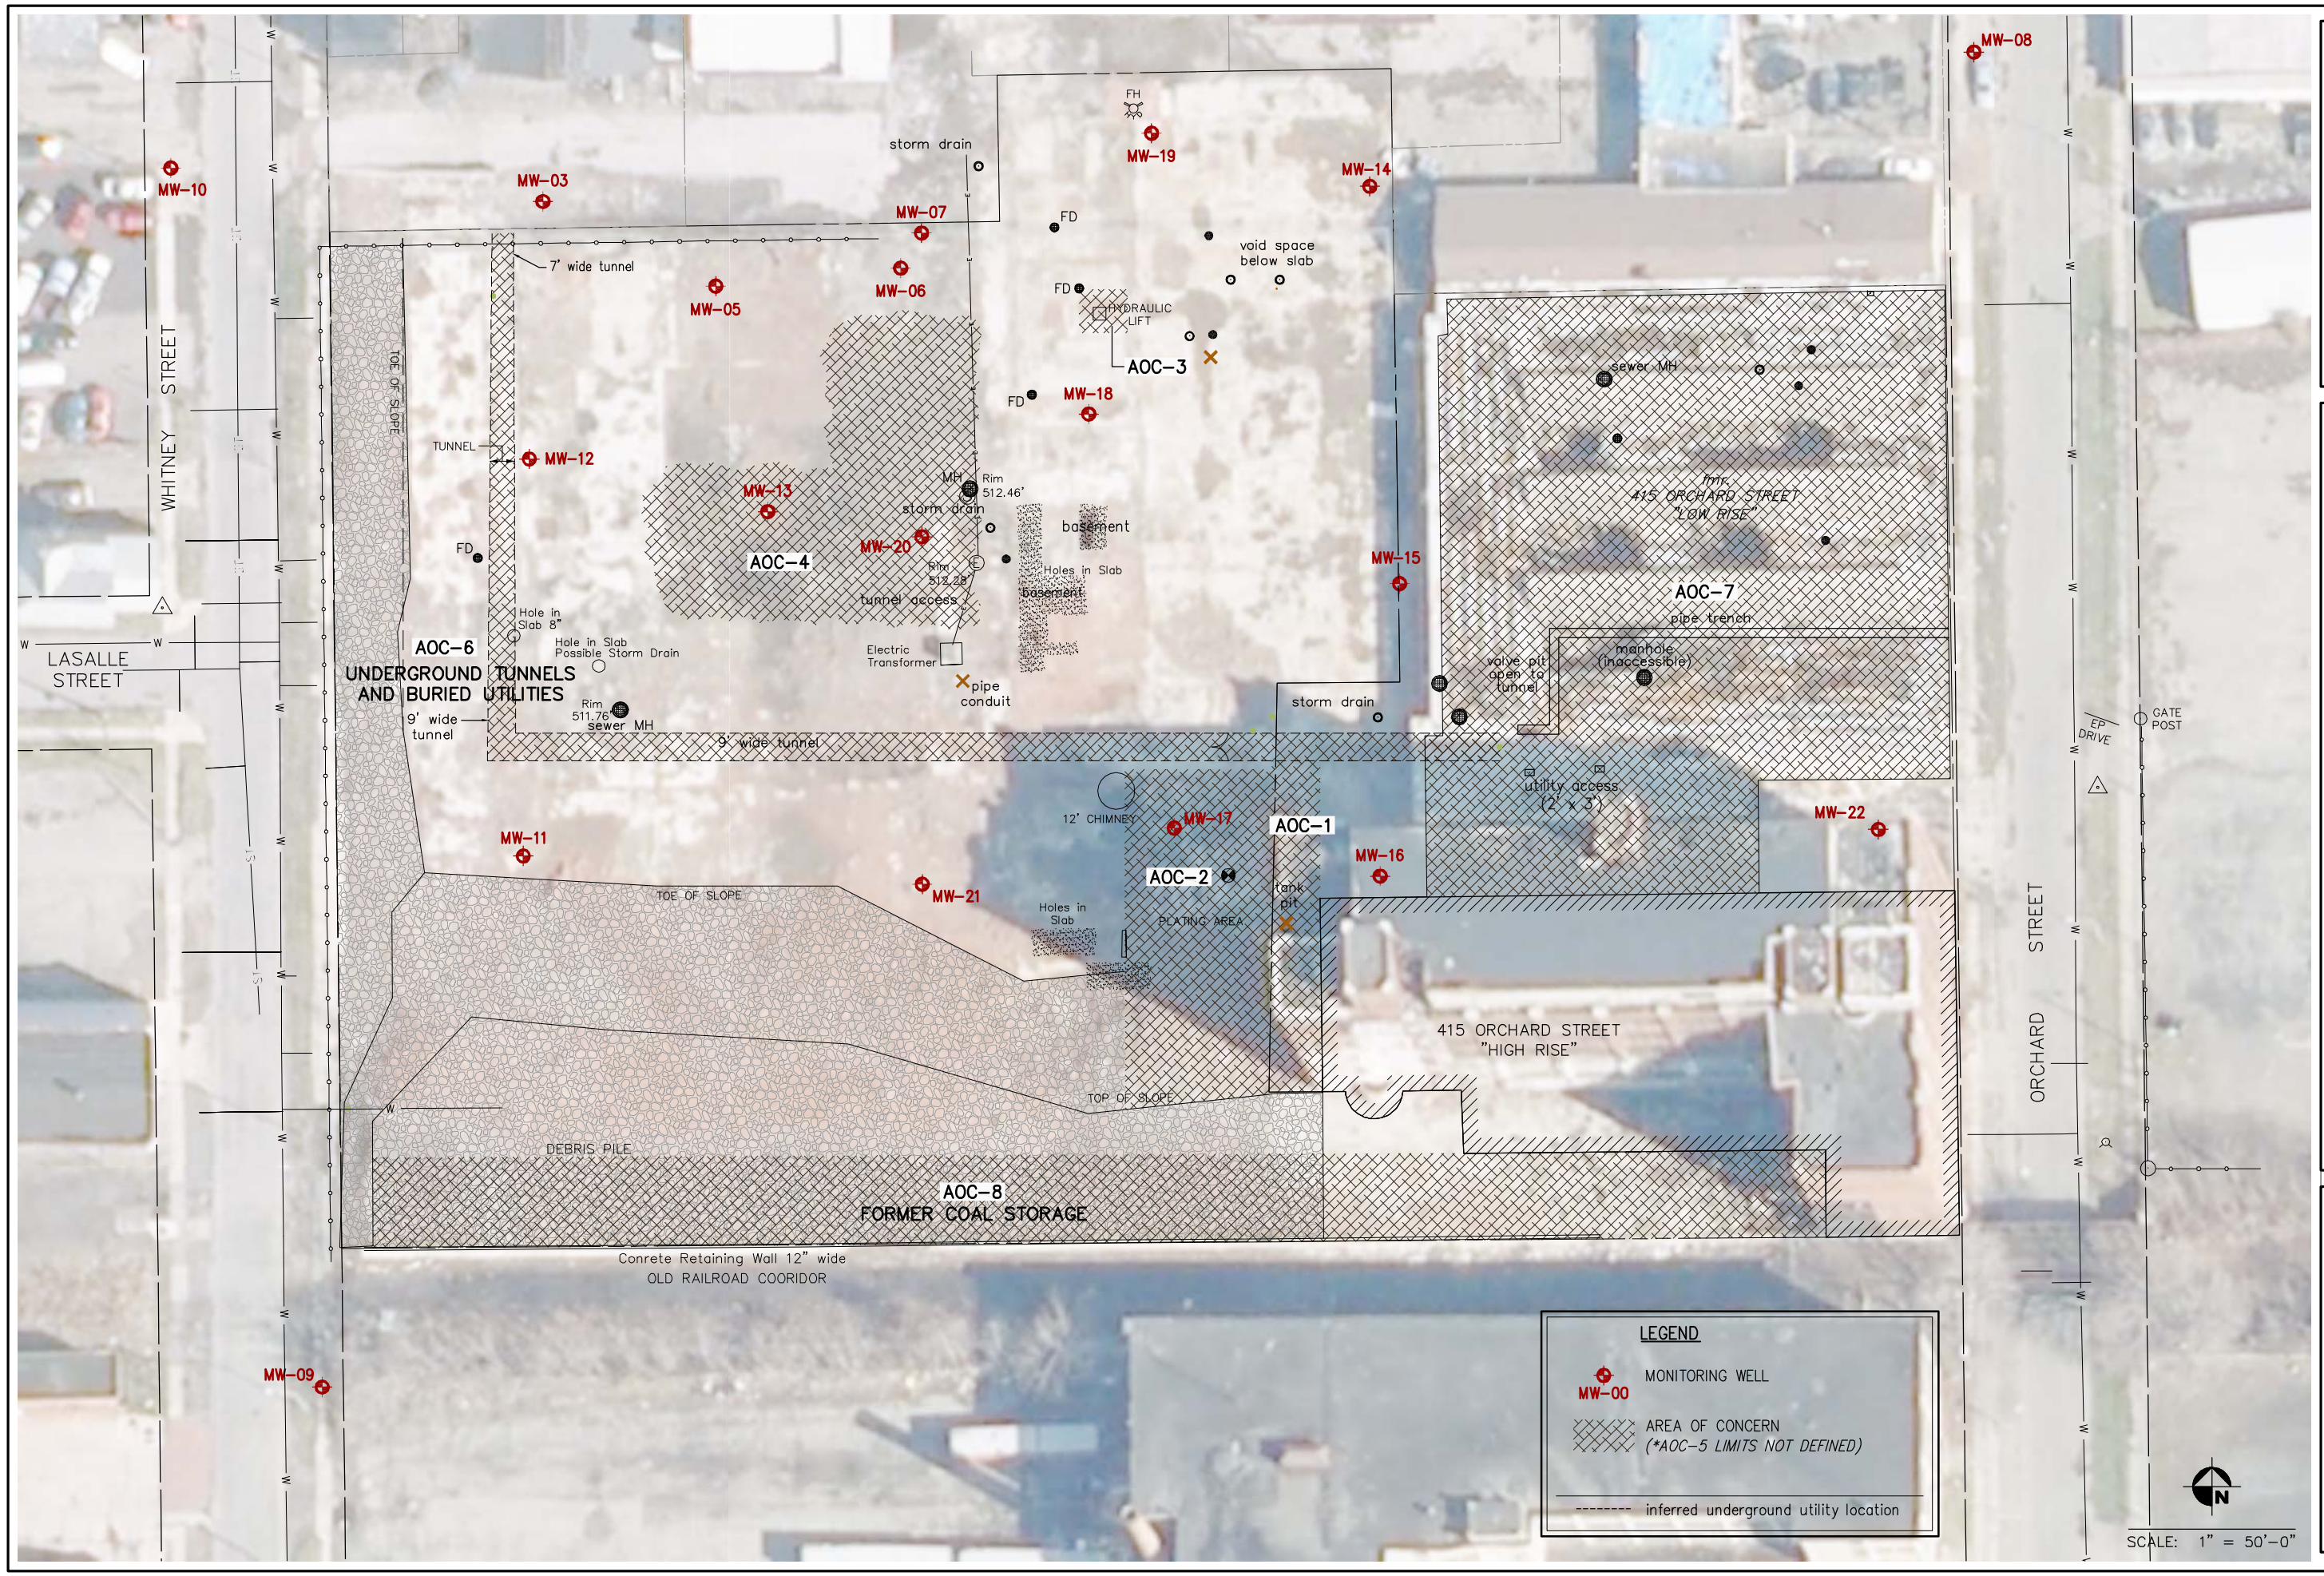

DATE: FEBRUARY 2012

DESIGNED/DRAWN: GLA/DLS

MAP SOURCE: SURVEYED BY LU ENGINEERS, OCTOBER 2008, ROCHESTER, NY. HORIZONTAL COORDINATES IN NAD 83. ~PROPERTY LINES FROM TAX MAPS AND R.O.W. FROM CITY OF ROCHESTER SURVEY OFFICE.

FIGURE 1. SITE PLAN

415 ORCHARD / 354 WHITNEY
CITY OF ROCHESTER
NEW YORK

Lu Engineers
ENVIRONMENTAL • TRANSPORTATION • CIVIL

J:\Projects\4200 Rochester\4216-03 Orchard Whitney\CADD\Map for City Website--Feb.2012.dwg, 2/28/2012 11:32:44 AM, diane'AC2009