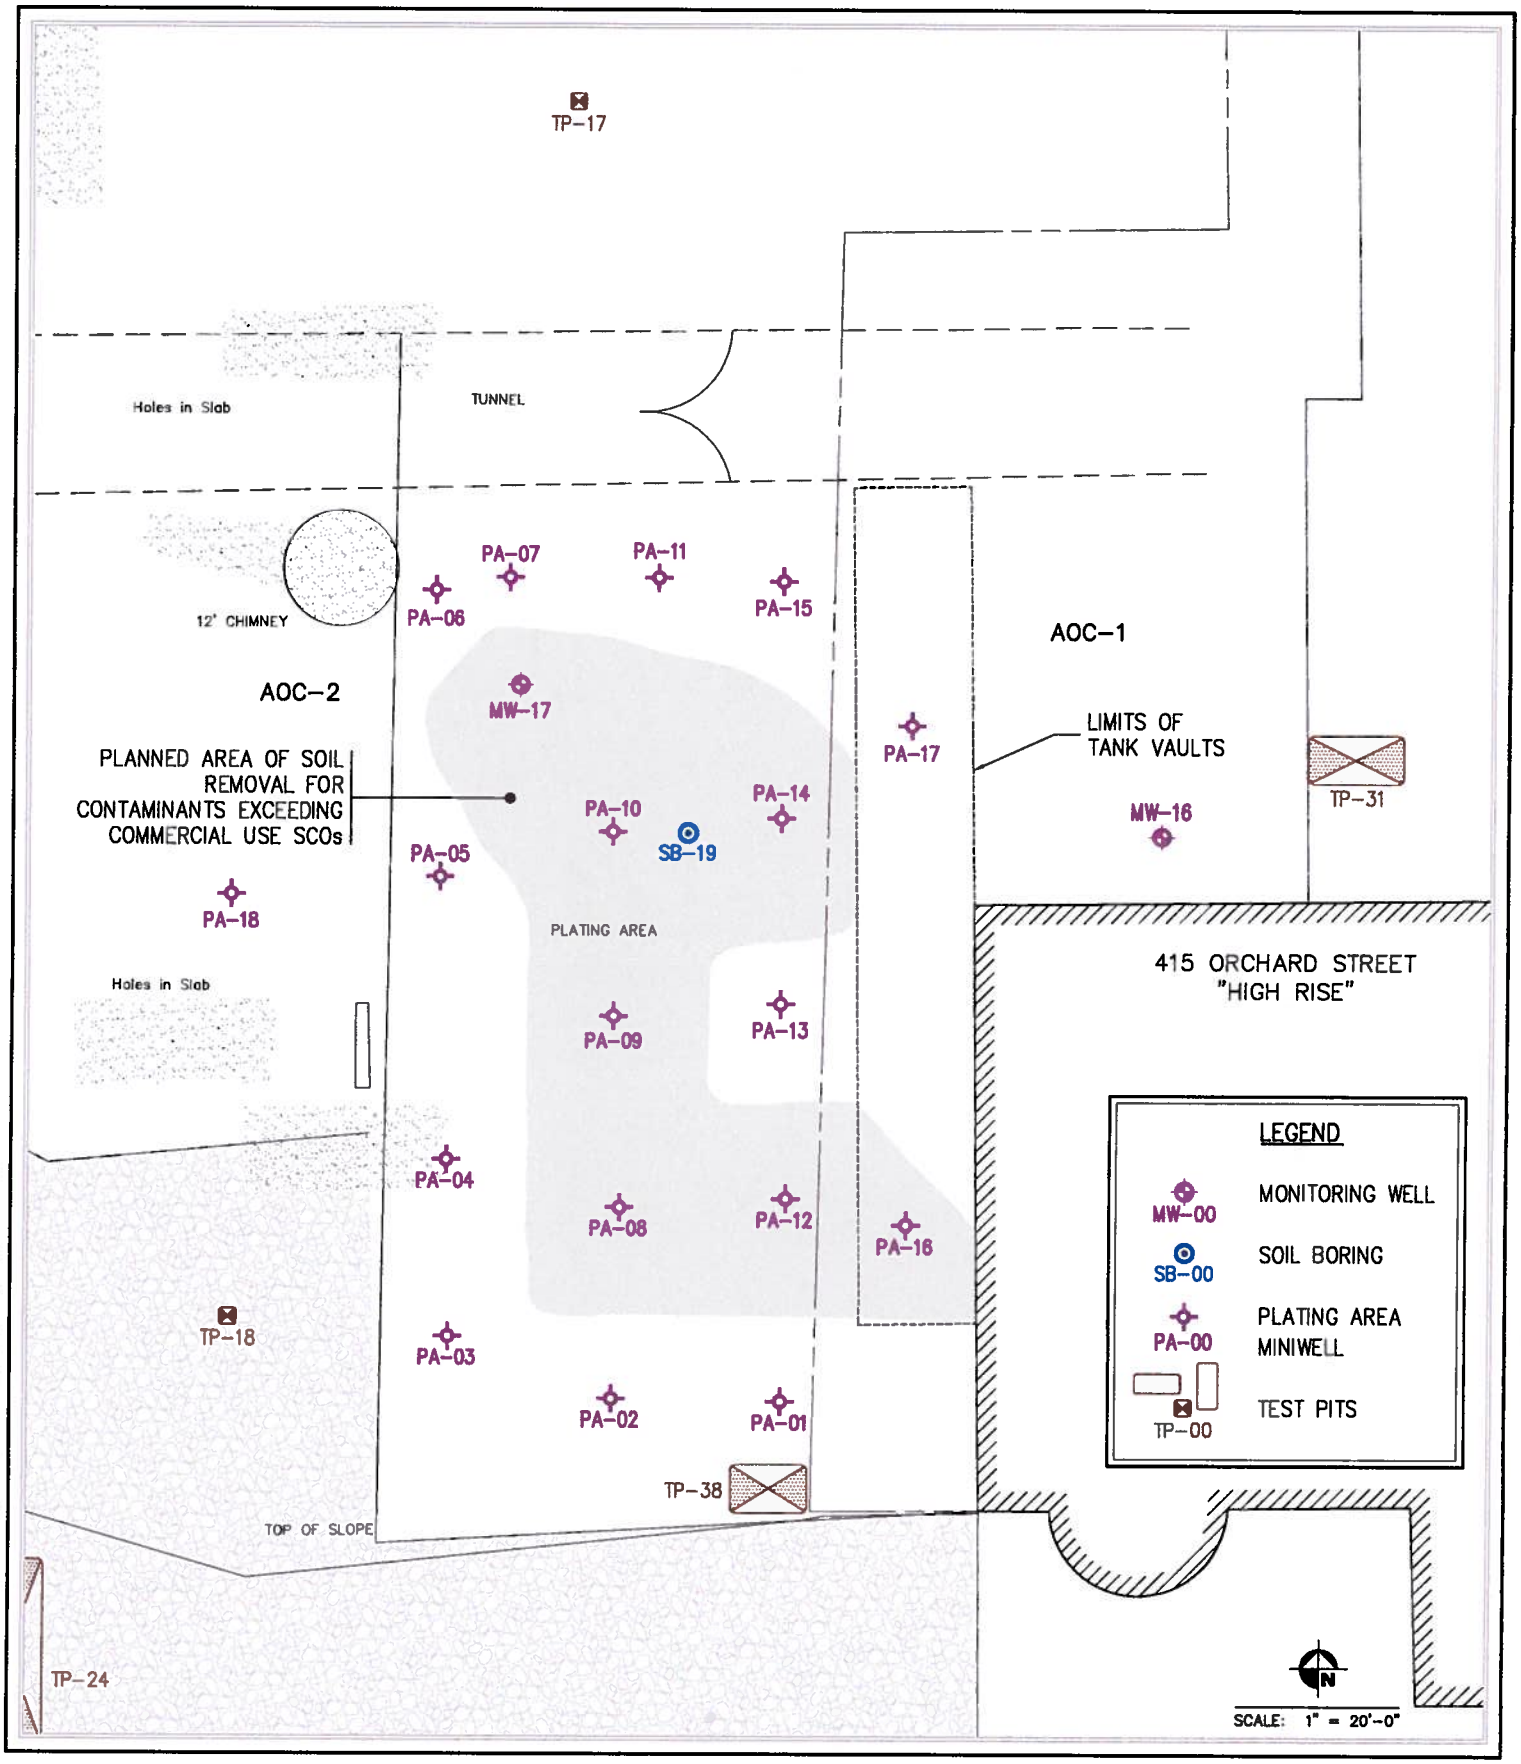

Lu Engineers
ENVIRONMENTAL • TRANSPORTATION • CIVIL

FIGURE ___.
PLATING AREA DETAIL

415 ORCHARD / 354 WHITNEY
CITY OF ROCHESTER
NEW YORK

DATE:	DECEMBER 2011
SCALE:	AS SHOWN
DRAWN BY:	DLS

MAP SOURCE: SURVEYED BY LU ENGINEERS, OCTOBER 2008 ROCHESTER, NY. HORIZONTAL COORDINATES IN NAD 83. ~PROPERTY LINES FROM TAX MAPS AND R.O.W. FROM CITY OF ROCHESTER SURVEY OFFICE.

J:\Projects\4200 Rochester\4216 Orchard-Whitney\Cadd\4216-03 Site Plan (SOsc).dwg, 11/30/2011 3:20:49 PM, diane*AC2009