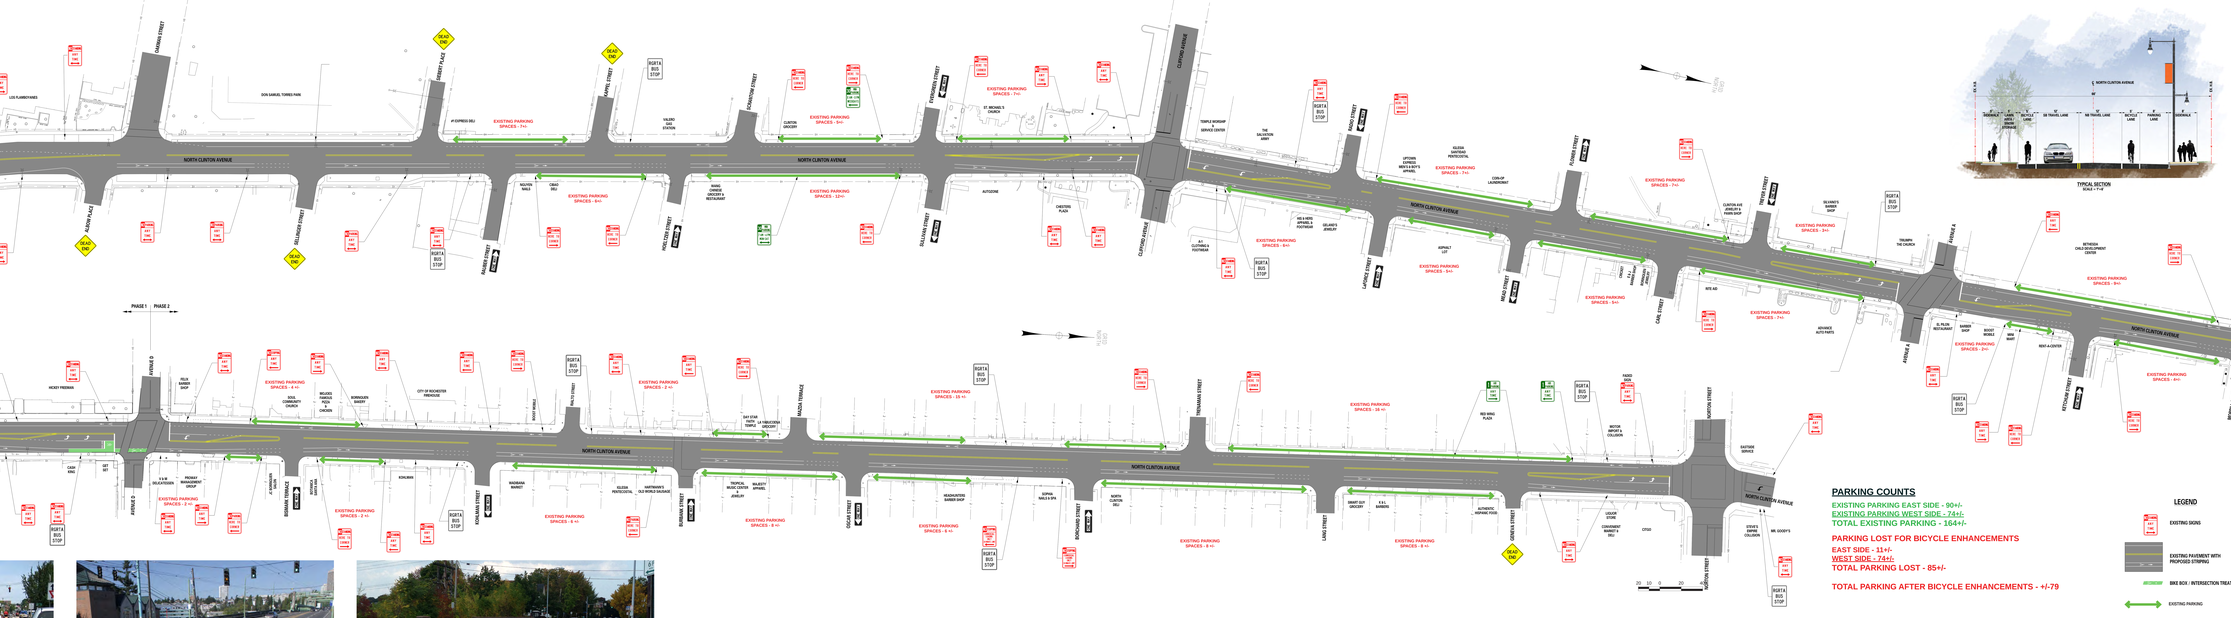
NORTH CLINTON AVENUE
PHASE 1
PHASE 2
EXISTING PARKING SPACES - 5 +/-
EXISTING PARKING SPACES - 7+/-
EXISTING PARKING SPACES - 6+/-
EXISTING PARKING SPACES - 12+/-
EXISTING PARKING SPACES - 4 +/-
EXISTING PARKING SPACES - 2 +/-
EXISTING PARKING SPACES - 18 +/-
EXISTING PARKING SPACES - 9+/-
EXISTING PARKING SPACES - 3+/-
EXISTING PARKING SPACES - 8+/-
EXISTING PARKING SPACES - 6 +/-
EXISTING PARKING SPACES - 2 +/-
EXISTING PARKING SPACES - 8 +/-
EXISTING PARKING SPACES - 8 +/-
EXISTING PARKING SPACES - 6 +/-
EXISTING PARKING SPACES - 8 +/-
EXISTING PARKING SPACES - 8 +/-
EXISTING PARKING SPACES - 6 +/-
EXISTING PARKING SPACES - 7+/-
EXISTING PARKING SPACES - 5+/-
EXISTING PARKING SPACES - 7+/-
EXISTING PARKING SPACES - 9+/-
EXISTING PARKING SPACES - 2+/-
EXISTING PARKING SPACES - 8+/-
EXISTING PARKING SPACES - 4 +/-
EXISTING PARKING SPACES - 2 +/-
EXISTING PARKING SPACES - 8 +/-
EXISTING PARKING SPACES - 8 +/-
EXISTING PARKING SPACES - 8