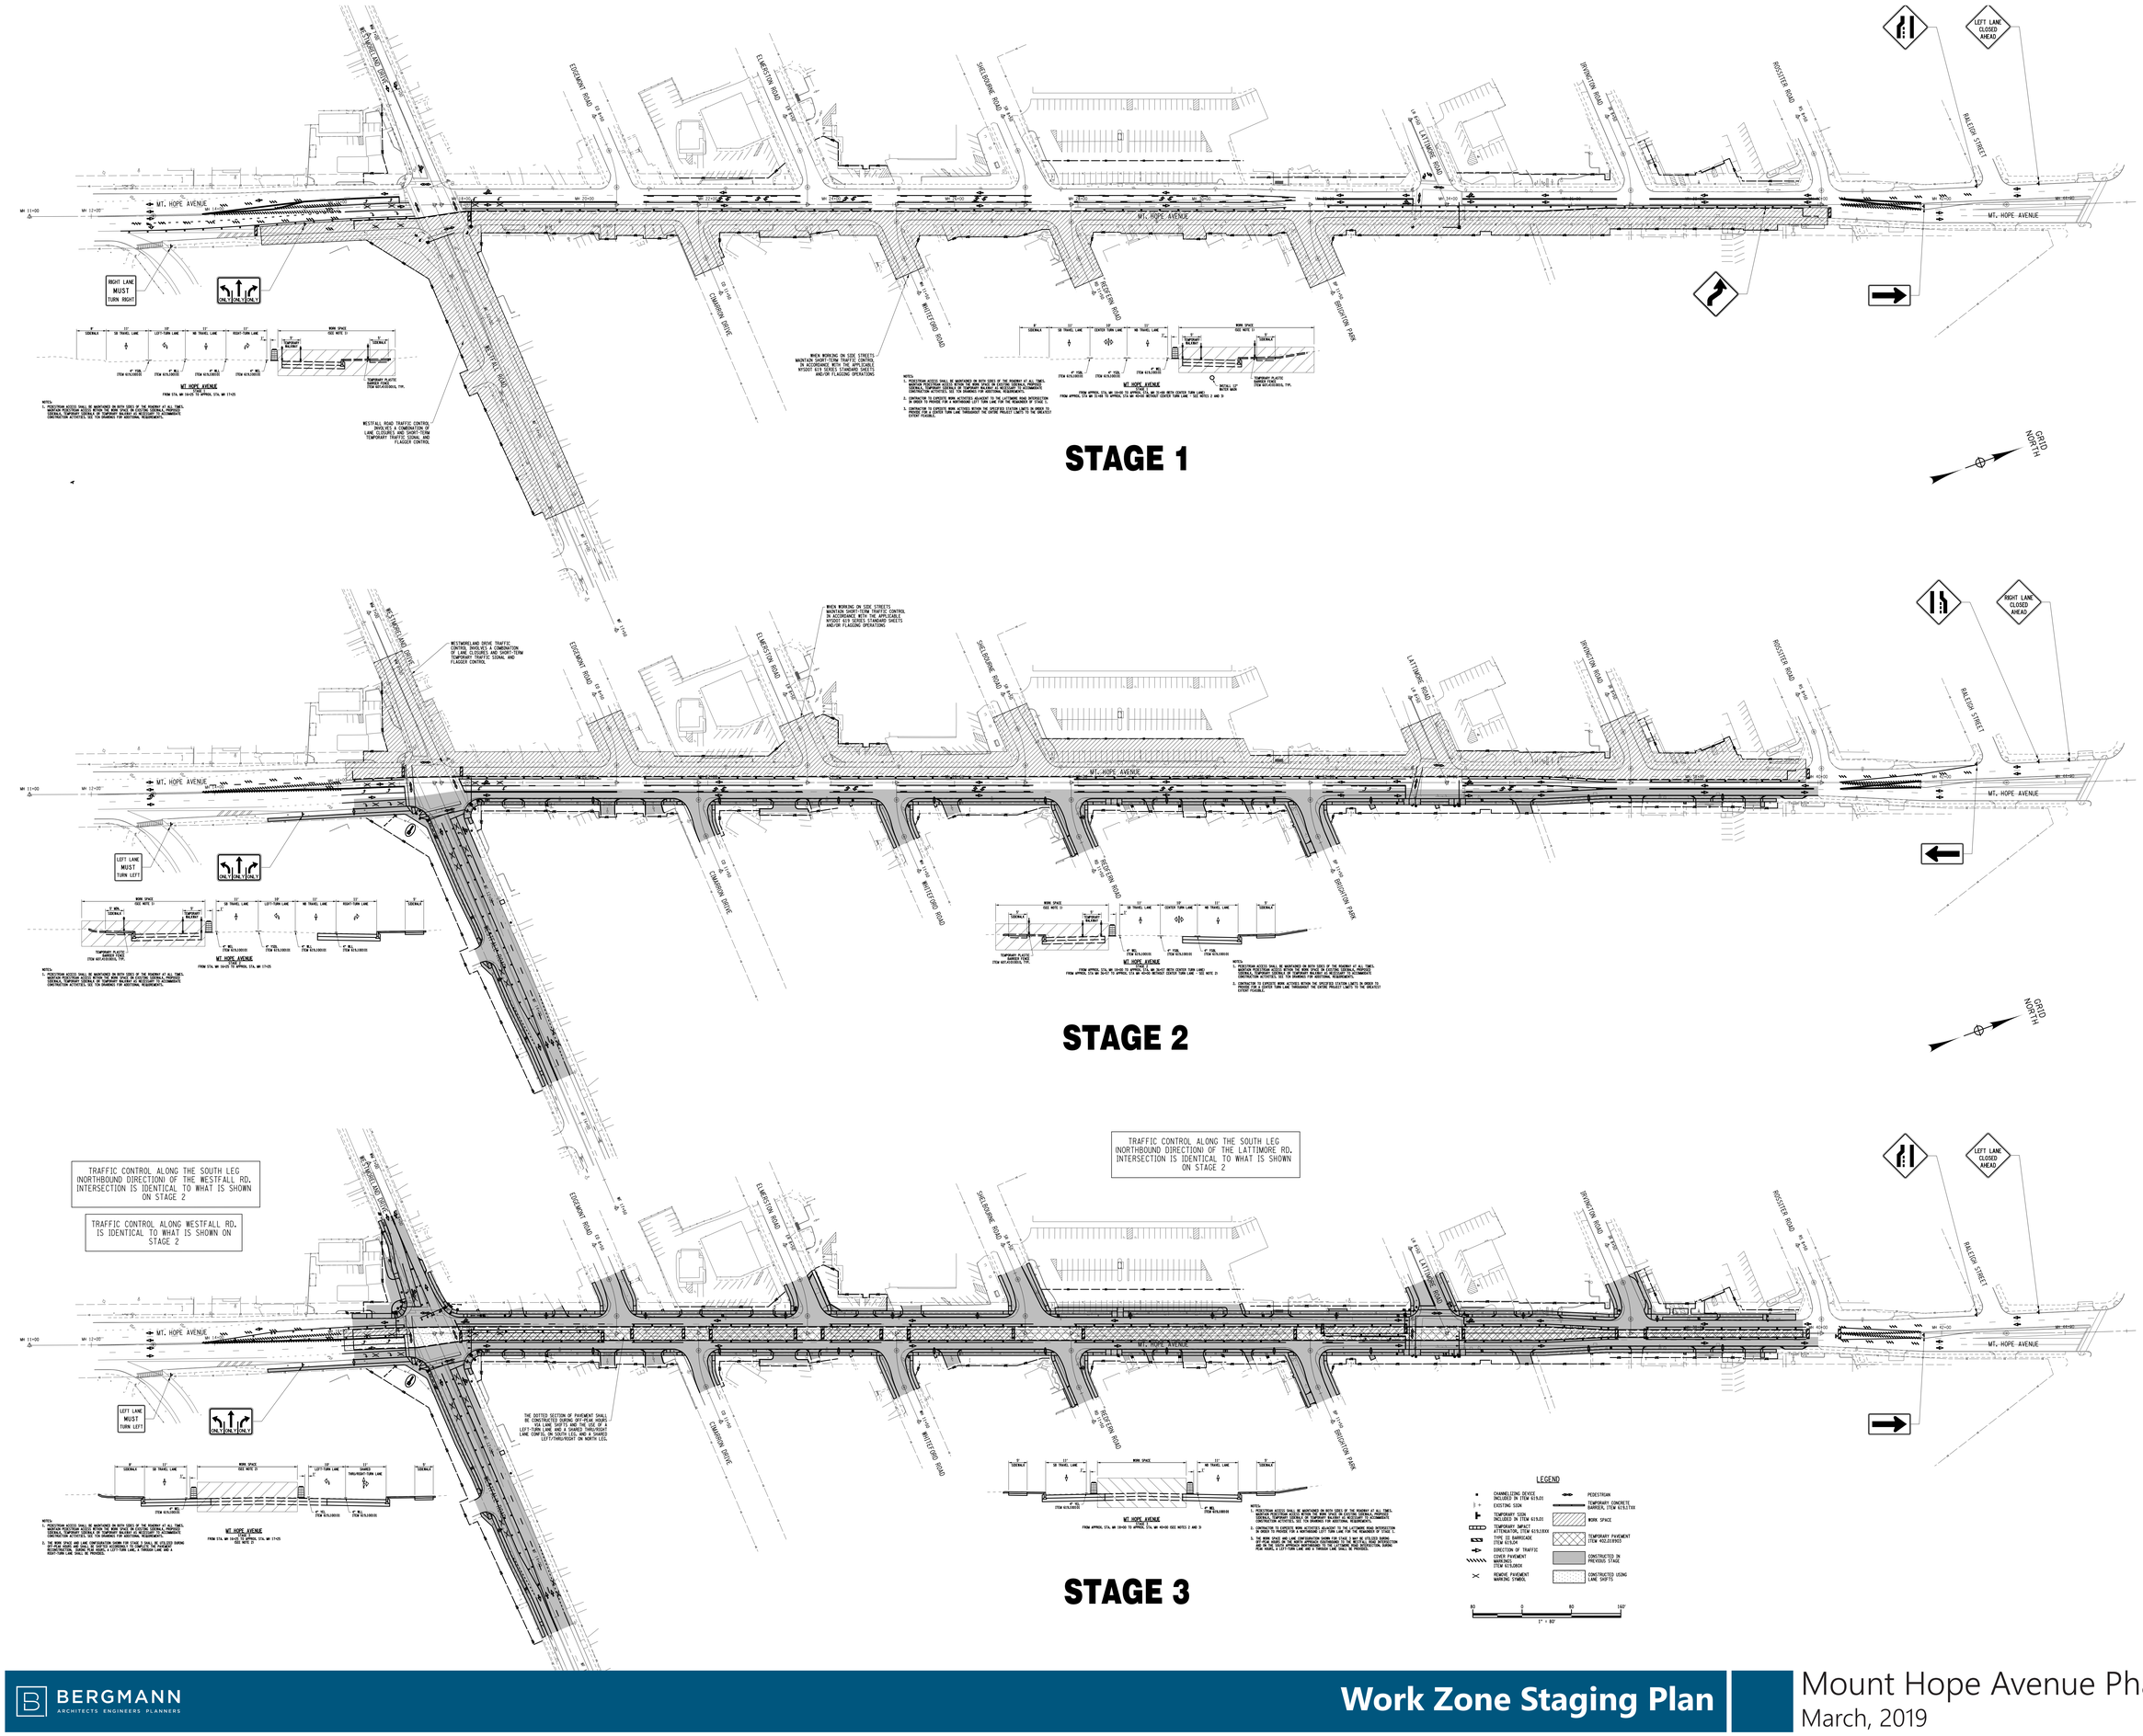

BERGMANN
ARCHITECTS ENGINEERS PLANNERS

Work Zone Staging Plan

Mount Hope Avenue Phase 2
March, 2019