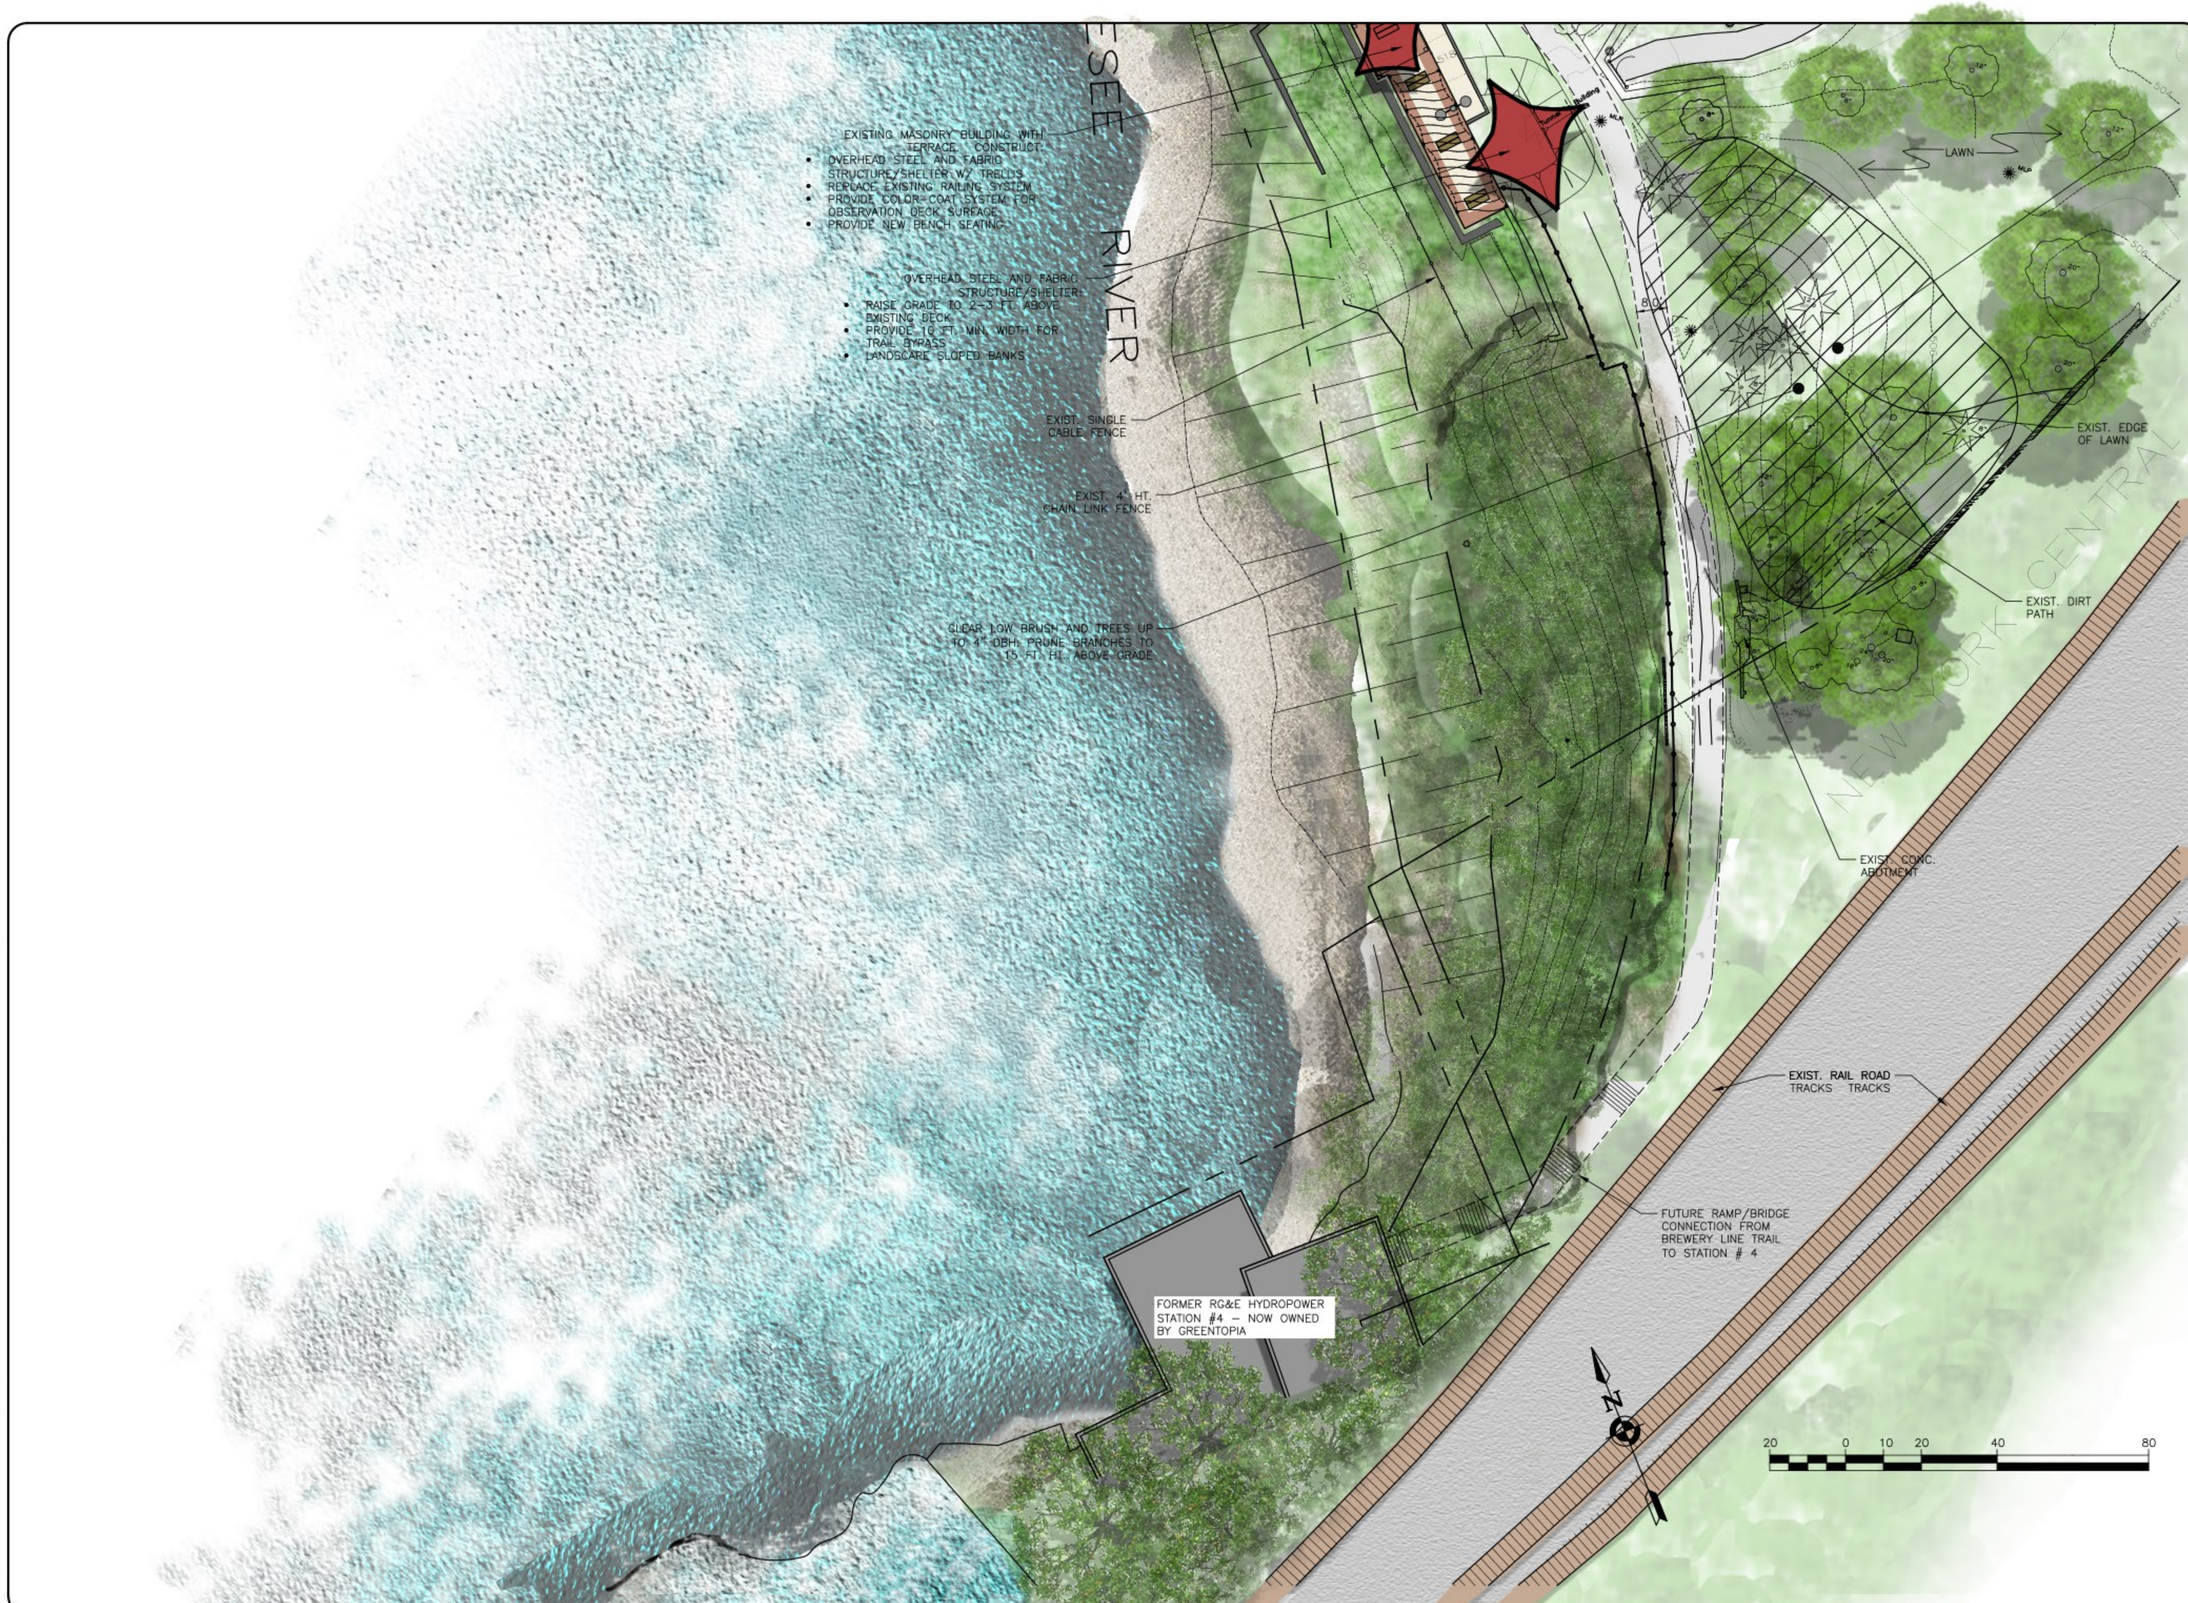

MLA

Phone (585) 218-0300
Fax (585) 218-0372

McCord
Landscape Architecture, PLLC

2129 Five Mile Line Road
Penfield, New York 14526

COPYRIGHT © 2018
McCORD
LANDSCAPE ARCHITECTURE, PLLC

DRAWING ALTERATION

IT IS A VIOLATION OF LAW FOR ANY PERSON, UNLESS ACTING UNDER THE DIRECTION OF LICENSED ARCHITECT, PROFESSIONAL ENGINEER, LANDSCAPE ARCHITECT, OR LAND SURVEYER TO ALTER ANY ITEM ON THIS DOCUMENT IN ANY WAY.

ANY LICENSEE WHO ALTERS THIS DOCUMENT IS REQUIRED BY LAW TO AFFIX HIS OR HER SEAL AND THE NOTATION "ALTERED BY" FOLLOWED BY HIS OR HER SIGNATURE AND SPECIFIC DISCRIPTION OF THE ALTERATION.

PROJECT
BREWERY LINE TRAIL

CITY OF ROCHESTER,
MONROE COUNTY, NY

TITLE OF DRAWING
CONCEPT PLAN

DATE	12/10/18
DRAWN BY	LAH
CHECKED BY	DCM
SCALE	1"=20'-0"

	REVISIONS	DATE	BY
5			
4			
3			
2			
1			

PROJECT NO.
DRAWING NO. 943 / C-3

CITY PROJECT NO. 15321
DASNY PROJECT NO. 6063

Doug McCord 3/27/2019 6:25 PM Brewery Line Trail 3-27-19.dwg