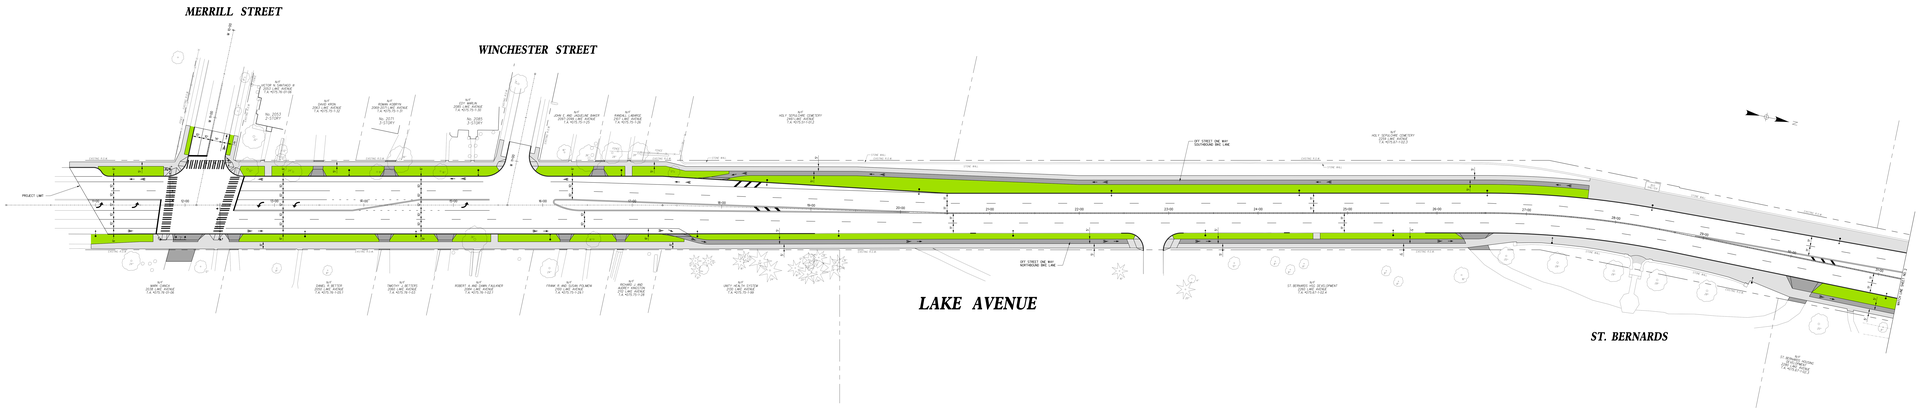

LAKE AVENUE IMPROVEMENT PROJECT